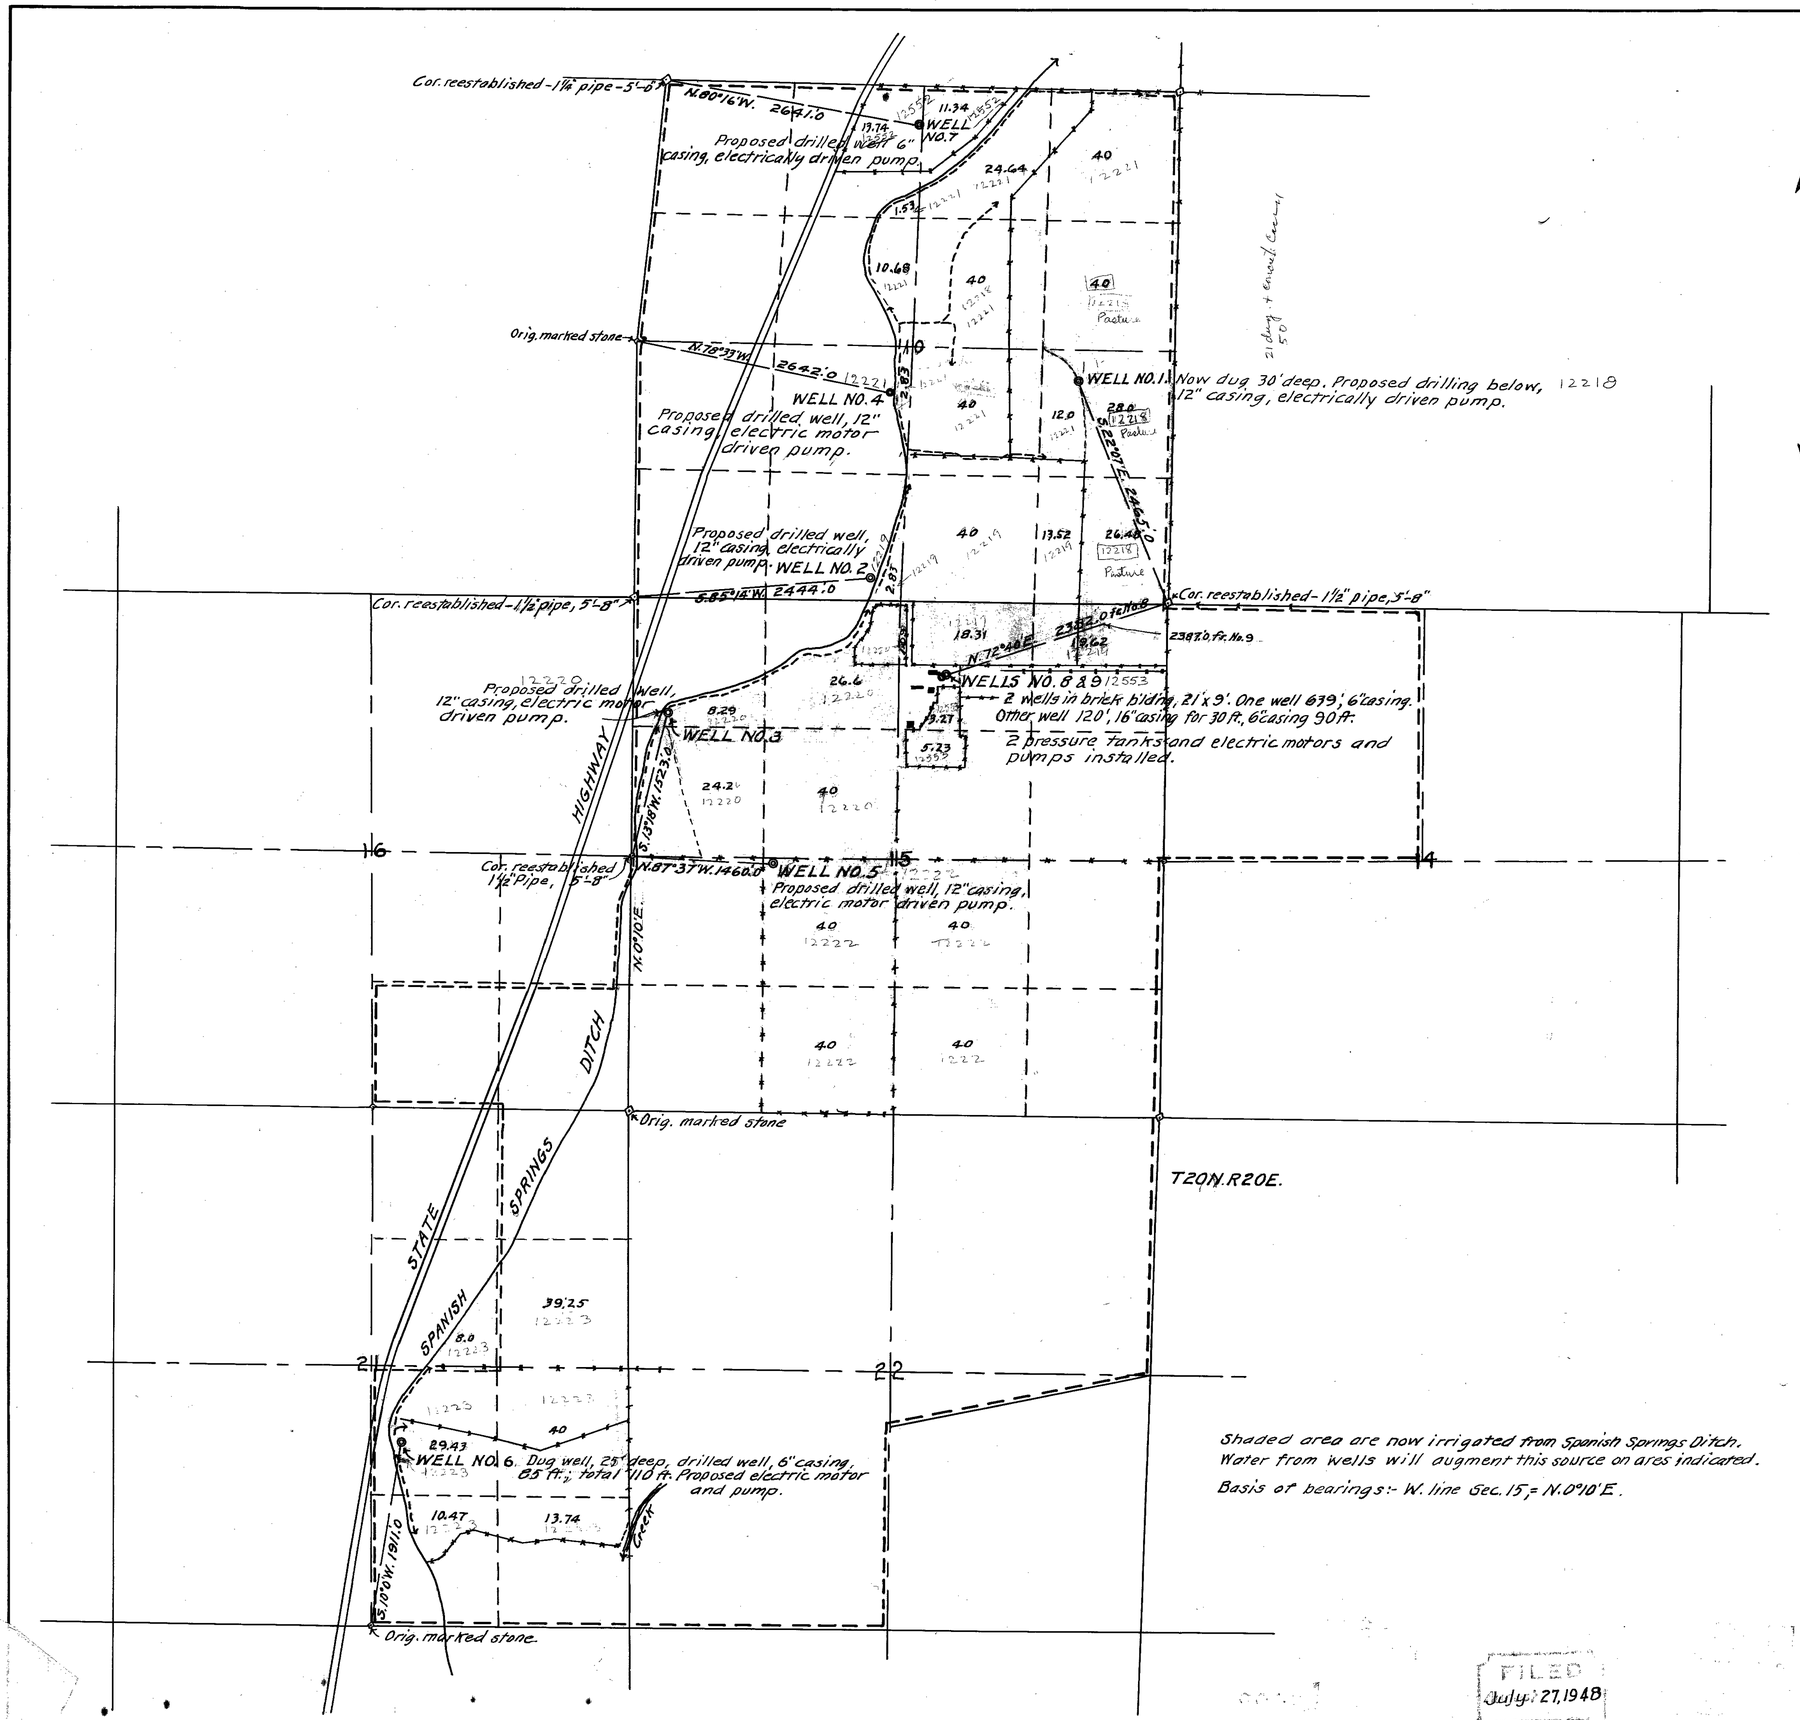

Shaded area are now irrigated from Spanish Springs Ditch. Water from wells will augment this source on ares indicated.

Basis of bearings:- W. line Sec. 15, = N.0°10'E.

State of Nevada, County of Washoe } SS.

I, C.V. Taylor, being first duly sworn, depose and say that this map has been correctly drawn to the designated scale from the field notes of a survey made under my direction, completed July 22, 1948; that it truly and correctly represents the location and extent of the proposed wants, to divert water from underground sources in Washoe County by J.E. Stead and Marian M. Stead for irrigation and domestic uses; that it correctly shows the points of diversion and lands to be irrigated.

C.V. Taylor, R.E. 326.
State Water Right Surveyor.

Subscribed and sworn to before me this 26th. day of July, 1948

Martha M. Russell
Notary Public in and for Washoe County, Nevada.

(12218)
Certificate No. 3835 Issued 8-4-52

(12552)
Certificate No. 3830 Issued Dec. 14, 1949 for 0.2508 c.f.s. for Irrig. + Dom.

(12553)
Certificate No. 3331 Issued Dec. 14, 1949 for 0.085 c.f.s. for Irrig. + Dom.

SCALE - 1 IN. = 800 FT.

MAP TO ACCOMPANY APPLICATIONS TO APPROPRIATE WATER FOR IRRIGATION FROM UNDERGROUND SOURCES BY J.E. STEAD AND MARIAN M. STEAD WASHOE COUNTY, NEVADA.

APPS. NOS. 12218, 12219, 12220, 12221, 12222,

Taylor, Curran and Taylor, Reg. Engineers
29 E. 1st. St., Reno, Nevada.

FILED
July 27, 1948
STATE ENGINEER'S OFFICE

80082 12552 Place in → 12218 12219 12220 12221 12222 12223 12553

12218