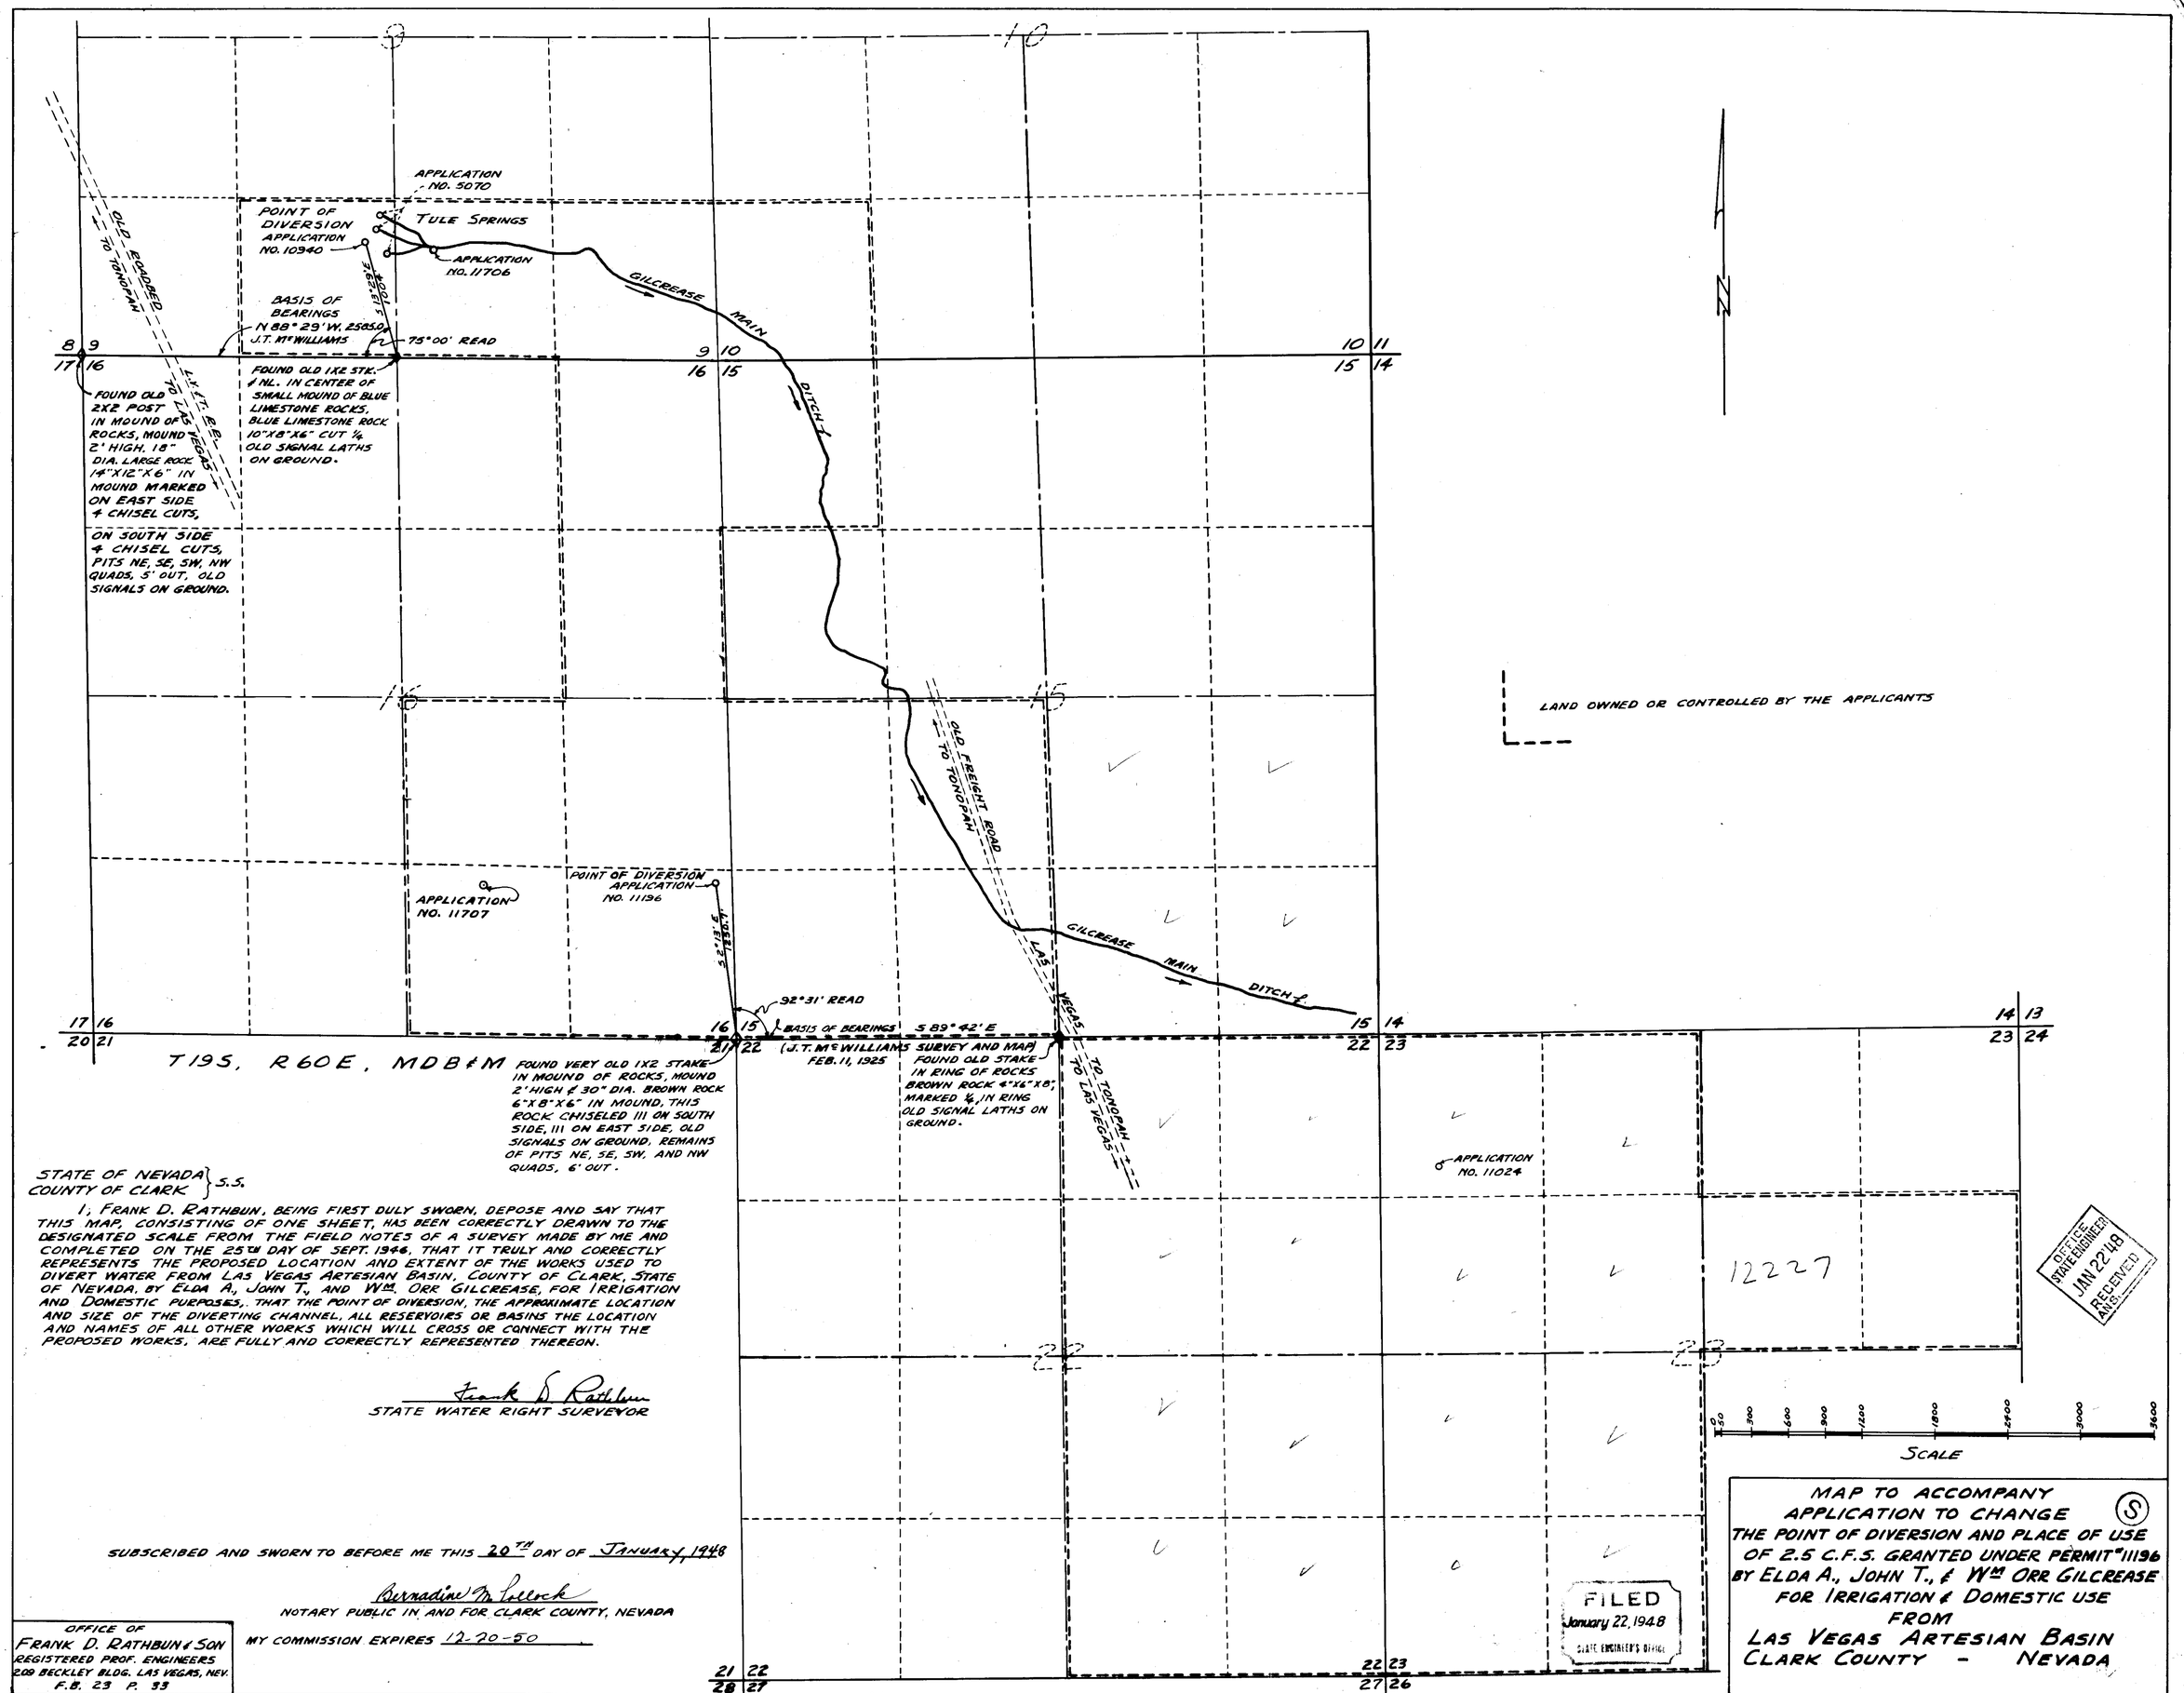

STATE OF NEVADA } S.S.
COUNTY OF CLARK

I, FRANK D. RATHBUN, BEING FIRST DULY SWORN, DEPOSE AND SAY THAT THIS MAP, CONSISTING OF ONE SHEET, HAS BEEN CORRECTLY DRAWN TO THE DESIGNATED SCALE FROM THE FIELD NOTES OF A SURVEY MADE BY ME AND COMPLETED ON THE 25TH DAY OF SEPT. 1946, THAT IT TRULY AND CORRECTLY REPRESENTS THE PROPOSED LOCATION AND EXTENT OF THE WORKS USED TO DIVERT WATER FROM LAS VEGAS ARTESIAN BASIN, COUNTY OF CLARK, STATE OF NEVADA, BY ELDA A., JOHN T., AND WM. ORR GILCREASE, FOR IRRIGATION AND DOMESTIC PURPOSES, THAT THE POINT OF DIVERSION, THE APPROXIMATE LOCATION AND SIZE OF THE DIVERTING CHANNEL, ALL RESERVOIRS OR BASINS THE LOCATION AND NAMES OF ALL OTHER WORKS WHICH WILL CROSS OR CONNECT WITH THE PROPOSED WORKS, ARE FULLY AND CORRECTLY REPRESENTED THEREON.

Frank D. Rathbun
STATE WATER RIGHT SURVEYOR

SUBSCRIBED AND SWORN TO BEFORE ME THIS 20TH DAY OF JANUARY, 1948

Bernadine M. Pollock
NOTARY PUBLIC IN AND FOR CLARK COUNTY, NEVADA

MY COMMISSION EXPIRES 12-20-50

OFFICE OF
FRANK D. RATHBUN & SON
REGISTERED PROF. ENGINEERS
209 BECKLEY BLDG. LAS VEGAS, NEV.
F.B. 23 P. 33

MAP TO ACCOMPANY
APPLICATION TO CHANGE (S)
THE POINT OF DIVERSION AND PLACE OF USE
OF 2.5 C.F.S. GRANTED UNDER PERMIT #11196
BY ELDA A., JOHN T., & WM ORR GILCREASE
FOR IRRIGATION & DOMESTIC USE
FROM
LAS VEGAS ARTESIAN BASIN
CLARK COUNTY - NEVADA

84129 12227