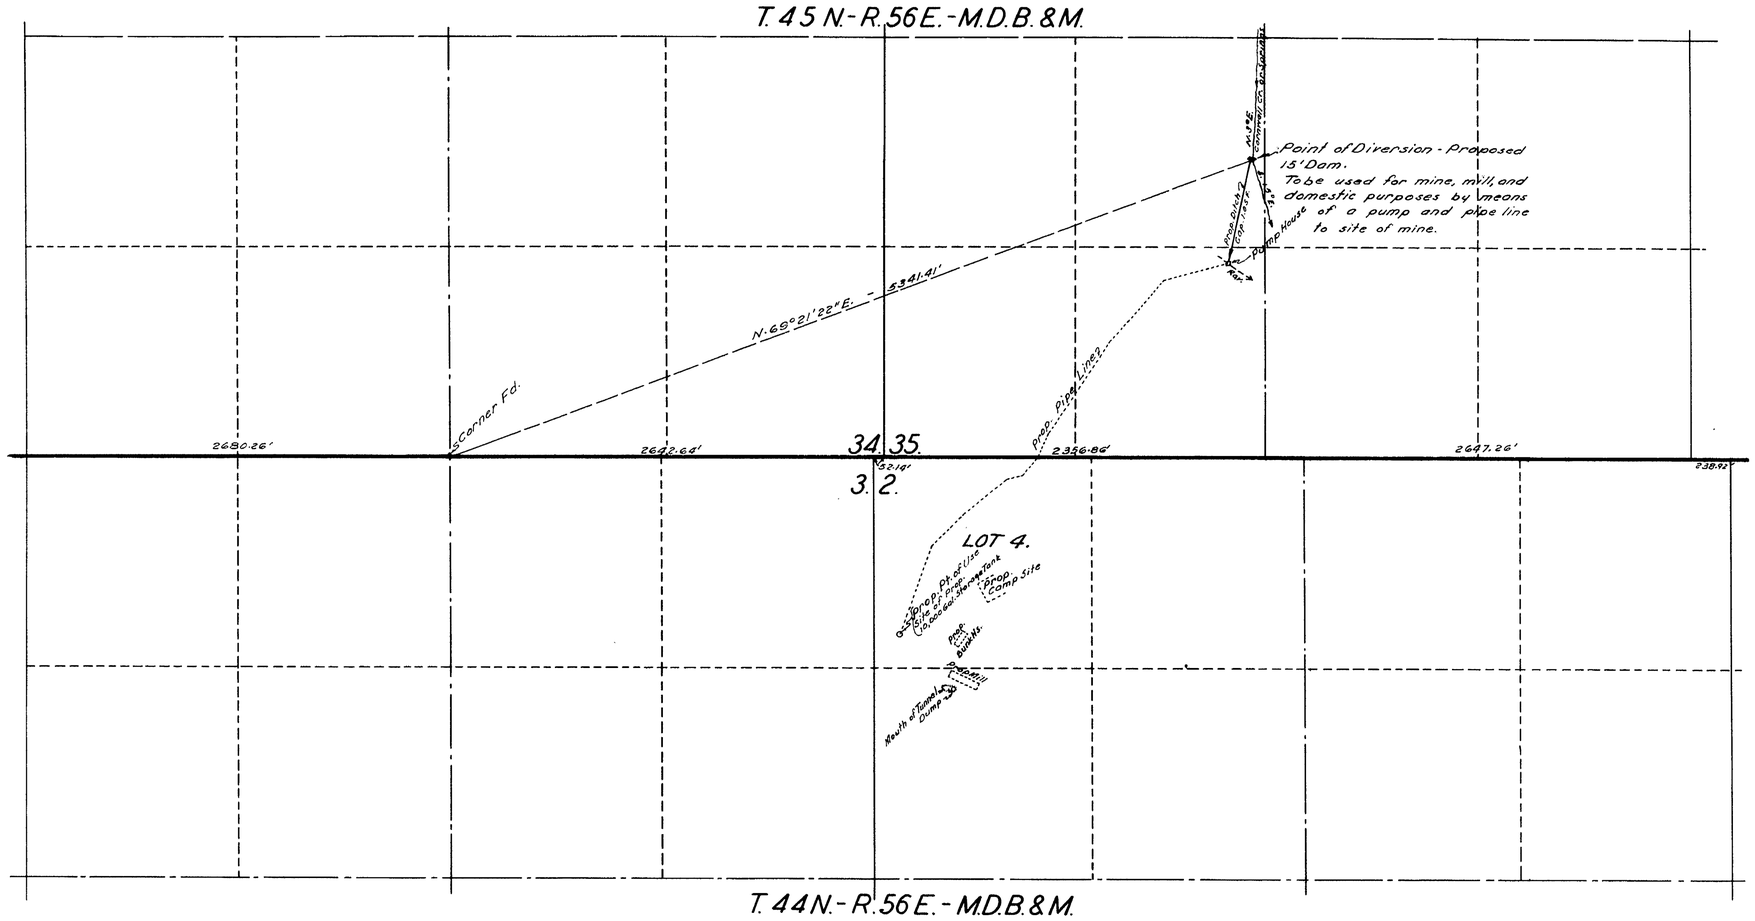

STATE OF NEVADA }
COUNTY OF ELKO } S.S.

I, W.H. Settlemeyer, being first duly sworn, depose and say that this map, consisting of one sheet, has been correctly drawn to the designated scale from field notes of a survey made by me on August 17, 1948; that it truly and correctly represents the location and extent of the works used to divert water from Cornwall Springs, in Elko County, by the St Elmo Mining Co., Inc., for Mining and Milling purposes. That the proposed point of diversion, the location of the mine and mill, the approximate size and capacity of the diverting channel, and the location and names of all other works or streams crossed by or connected with said works, are fully and correctly designated hereon.

W.H. Settlemeyer
State Water Right Surveyor.

Subscribed and sworn to before me this 21st day of August, 1948.

A. L. Pucciarelli
Notary Public in and for Elko County, Nevada.
My Commission expires
1-27-51

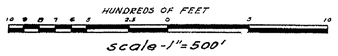

August 24, 1948

MAP

TO ACCOMPANY APPLICATION TO APPROPRIATE WATER FOR MINING AND MILLING PURPOSES BY ST. ELMO MINING CO., INC. FROM CORNWALL SPRINGS IN ELKO COUNTY.

12241