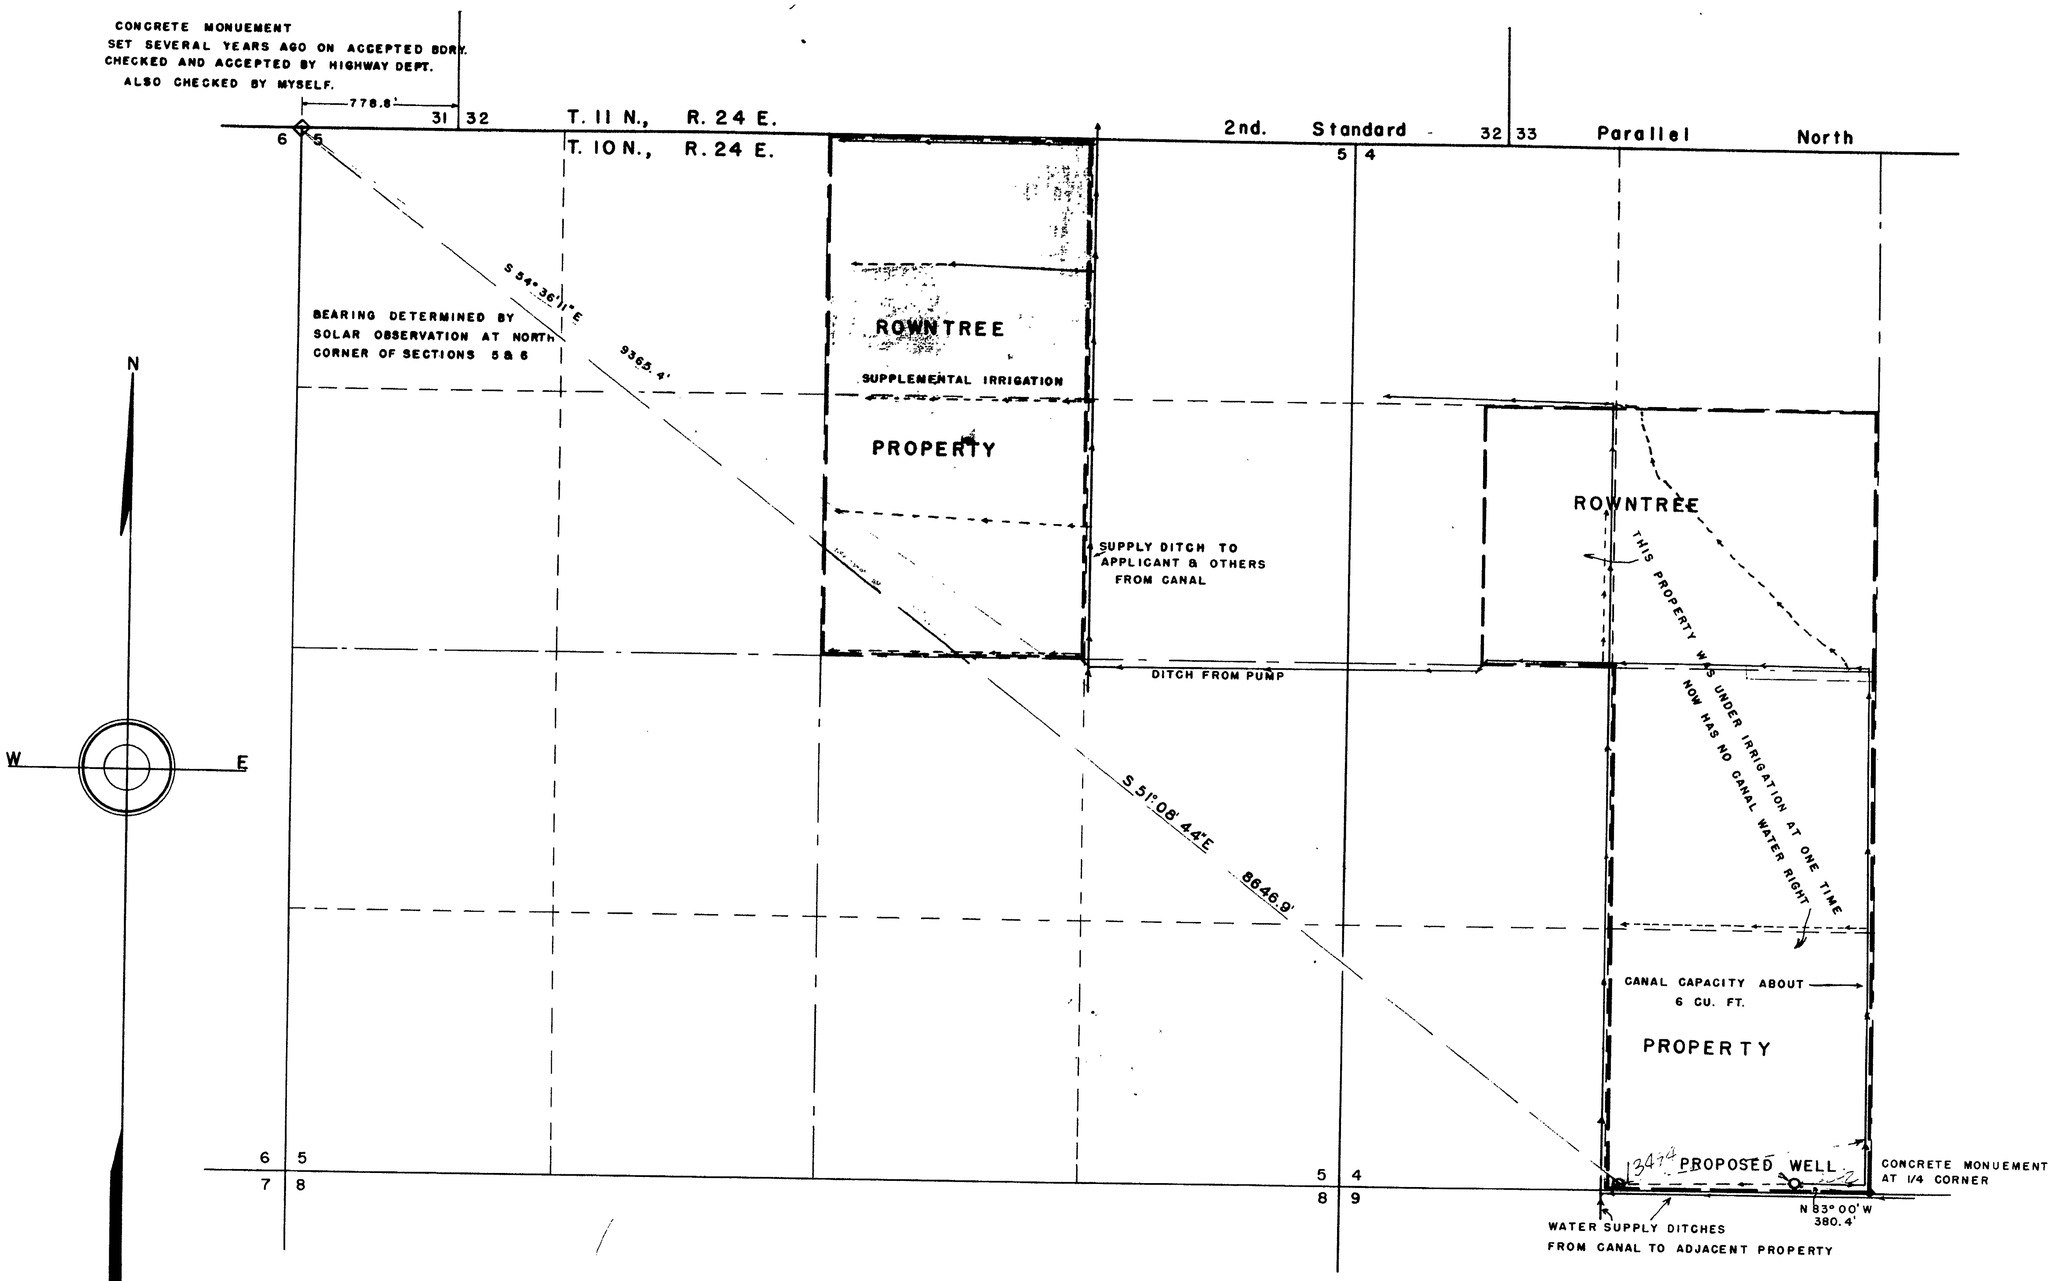

SECTION	SUBDIVISION	TWSHIP	RANGE	CULTIVATED ACREAGE	DISCRIPTION OF CULTURE	DATE OF FIRST CULTURE
4	SE 1/4 SW 1/4	10 N	24 E	40	IDLE	
"	NE 1/4 "	"	"	40	"	
"	SE 1/4 NW 1/4	"	"	18	"	
"	E 1/2 SW 1/4 NW 1/4	"	"	20	"	
5	NW 1/4 NE 1/4	"	"	40	ALFALFA & GRAIN	
"	SW 1/4 NE 1/4	"	"	40	ALFALFA	

STATE of NEVADA }ss
County of STOREY

I, Walter G. Reid, being first duly sworn, depose and say that this map, consisting of 1 sheet, has been correctly drawn to the designated scale from field notes of a survey made by me between the 16th. day of February and the 18th. day of Februaty, 1948, that it truly and correctly represents the proposed location and extent of the works used to divert water from underground source, in Lyon County, by H. E. Rowntree, for irrigation purposes. That the proposed point of diversion, the approximate location and size of the diverting channel, all reservoirs or basins, the location and names of all other works which will cross or connect with the proposed works, and the boundry of all lands, showing by 40-acre subdivisions the areas proposed to be irrigated are fully and correctly designated thereon.

Walter G. Reid
State Water Right Surveyor

Subscribed and sworn to before me this 25th day of February, 1948.

W. J. Henley
Notary Public in and for Storey County, Nevada.

CERTIFICATE No. 4644 ISSUED
March 19, 1958

Certificate No

Issued

FILED
FEB. 26, 1948

SCALE — 1" = 400'

MAP
TO ACCOMPANY APPLICATION
TO APPROPRIATE WATER
FOR IRRIGATION
BY H. E. ROWNTREE FROM
UNDERGROUND SOURCE

13494 FILE UNDER 12242