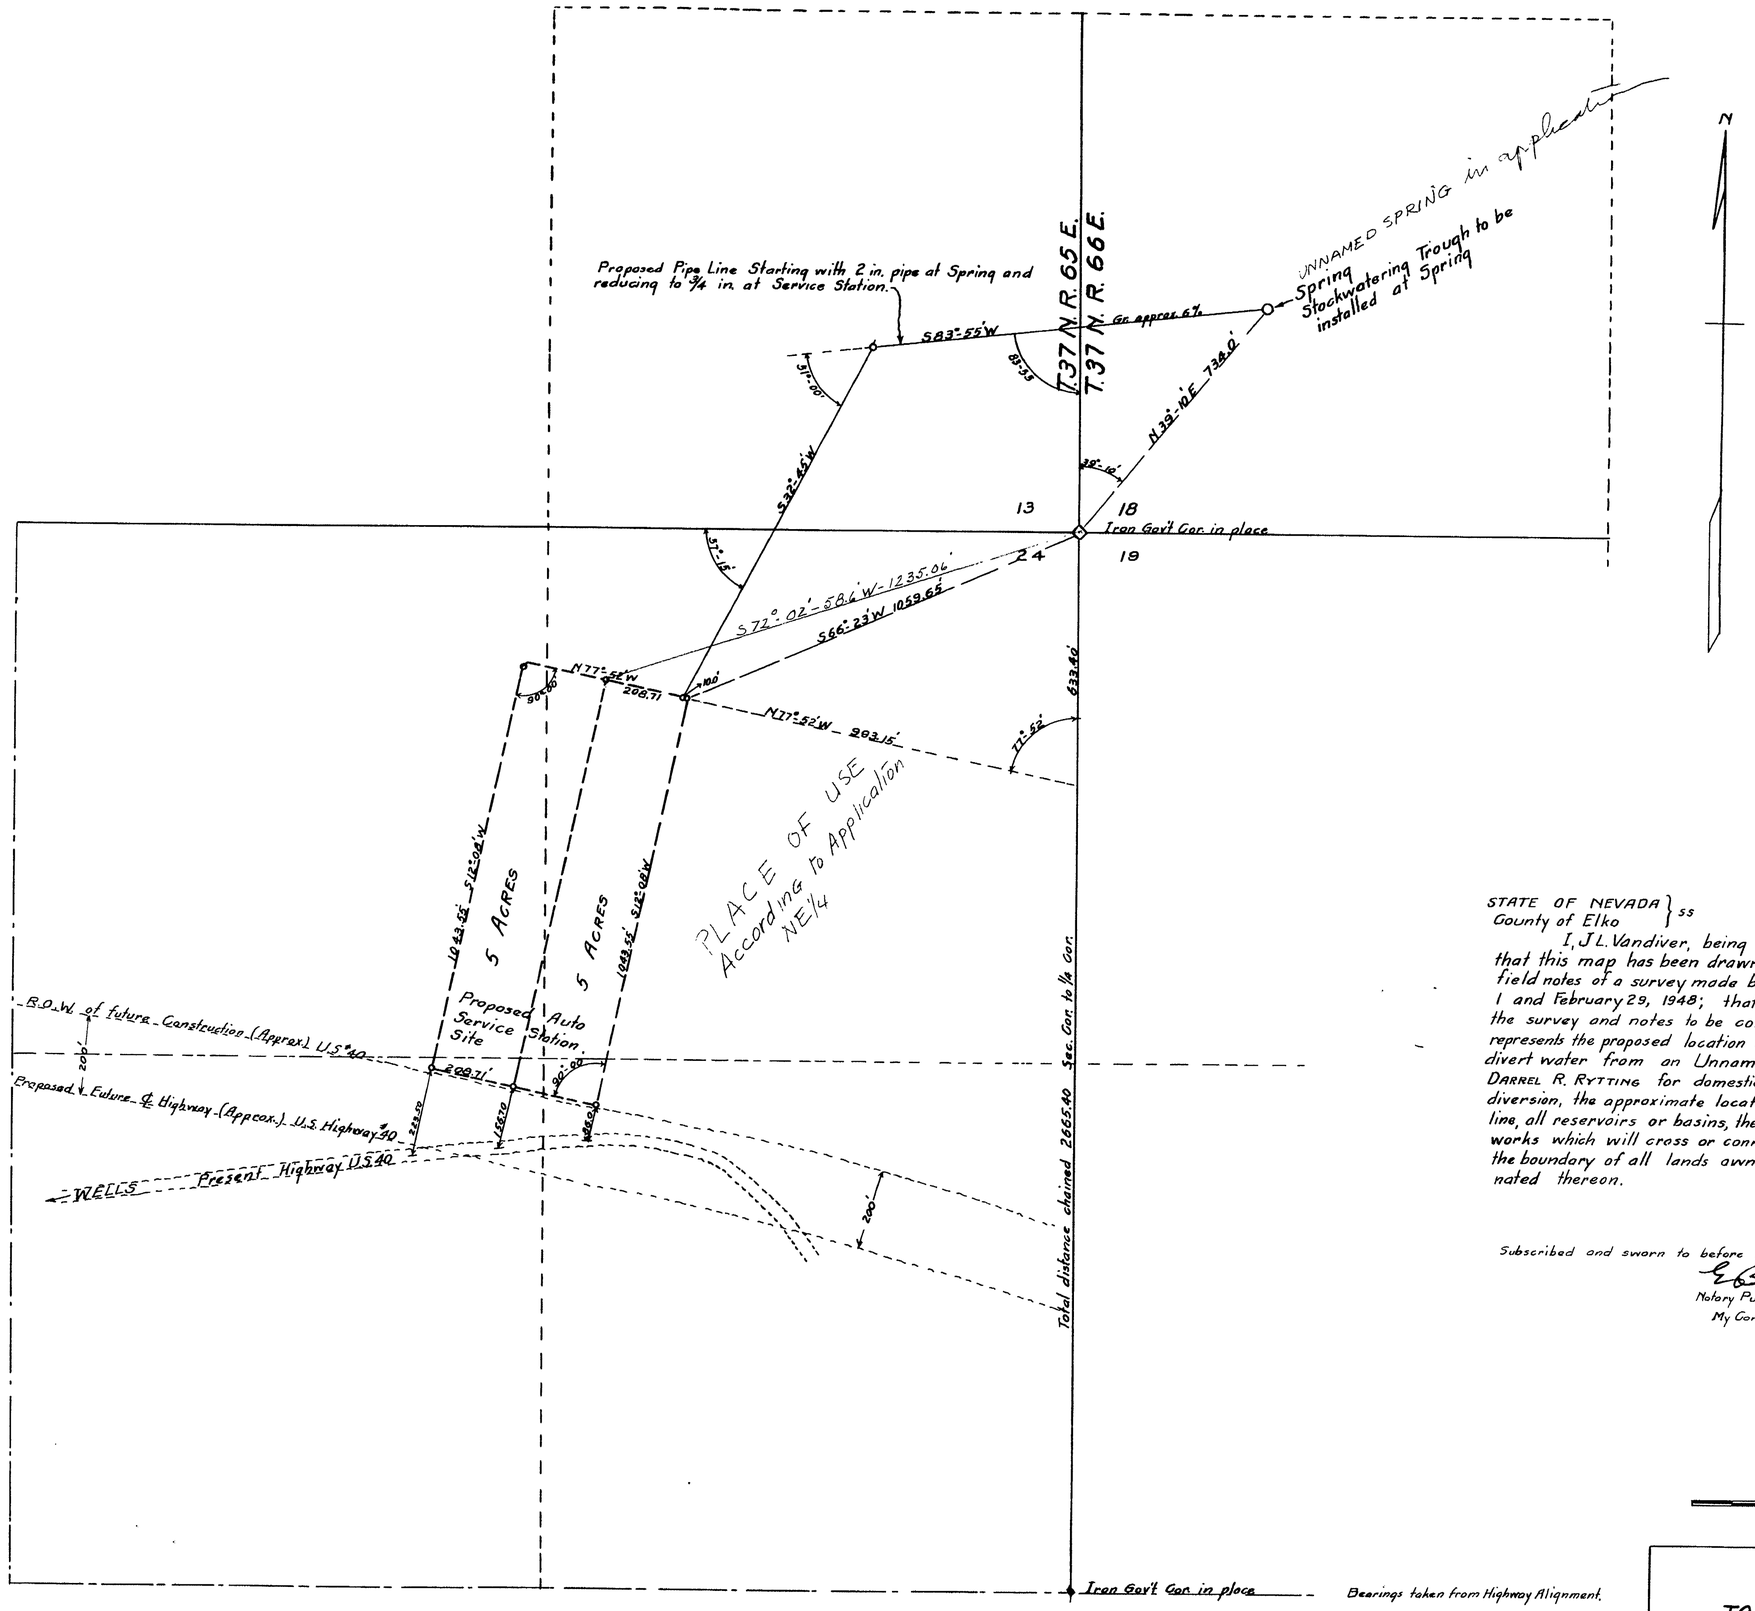

Bearings taken from Highway Alignment.

STATE OF NEVADA }
County of Elko } ss

I, J L. Vandiver, being first duly sworn depose and say that this map has been drawn to the designated scale from field notes of a survey made by Royal H. Cutler between February 1 and February 29, 1948; that from my own knowledge I believe the survey and notes to be correct and that it truly and correctly represents the proposed location and extent of the works used to divert water from an Unnamed Spring in Elko County by DARREL R. RYTTING for domestic use. That the proposed point of diversion, the approximate location and size of the diverting pipe line, all reservoirs or basins, the location and names of all other works which will cross or connect with the proposed works and the boundary of all lands owned, are fully and correctly designated thereon.

J. L. Vandiver
State Water Right Surveyor.

Subscribed and sworn to before me this 9th day of April 1948.

E. Bollschweiler
Notary Public in and for Elko County, Nevada.
My Commission expires

Scale 1 in. = 200 ft

FILED
April 12, 1948
STATE ENGINEER'S OFFICE

OFFICE STATE ENGINEER
APR 12 1948
RECEIVED
AN 8.

MAP
TO ACCOMPANY APPLICATION
TO APPROPRIATE WATER FOR DOMESTIC USE
BY
DARREL R. RYTTING
FROM
UNNAMED SPRING

12274