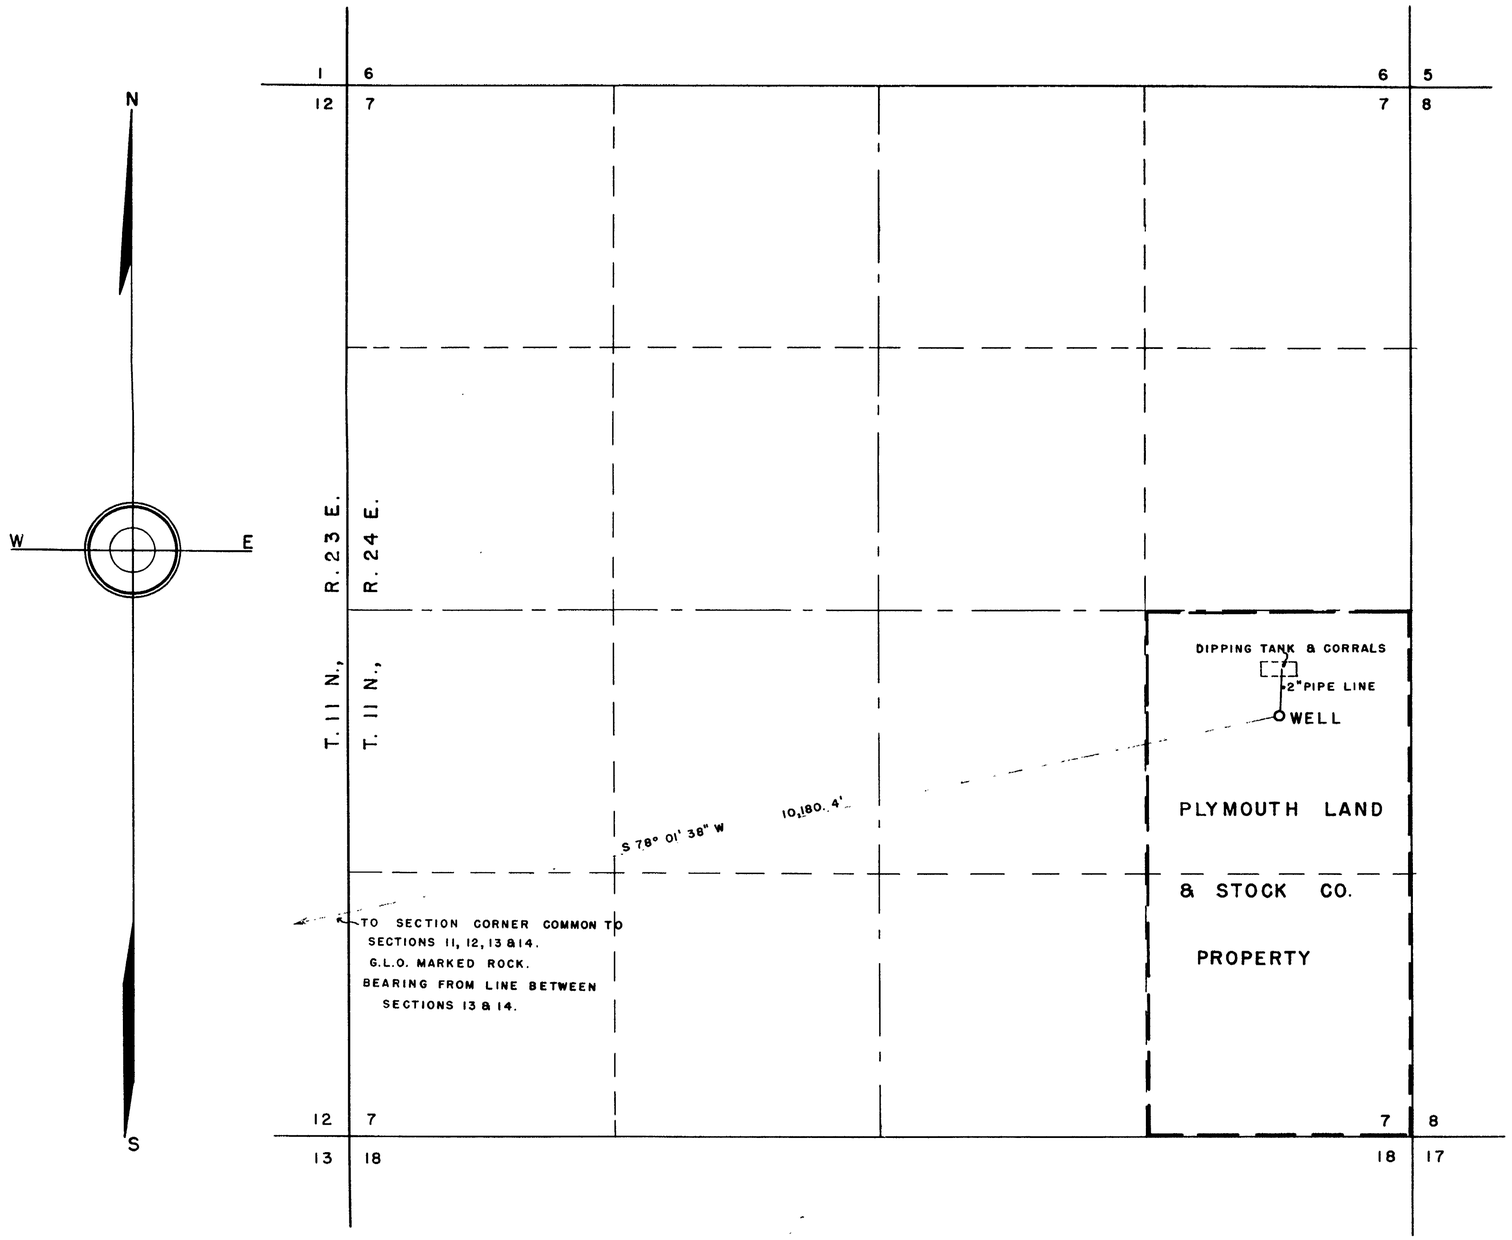

STATE of NEVADA }ss
County of STOREY

I, Walter G. Reid, being first duly sworn, depose and say that this map, consisting of 1 sheet, has been correctly drawn to the designated scale from field notes of a survey made by me between the 16th. and 19th. day of February, 1948; that it truly and correctly represents the location and extent of the works used to divert water from underground source, in Lyon County, by Plymouth Land & Stock Co. for stockwatering purposes. That the point of diversion, the approximate location and size of the diverting channel or other conduit, the place and manner of use, and the location and names of all other works or streams which are crossed by, or connected with the said works, are fully and correctly designated thereon.

Walter G. Reid
State Water Right Surveyor

Subscribed to before me this 1st day of March, 1948.

W. J. Henley
Notary Public in and for Storey County, Nevada.

SCALE — 1" = 400'

3207 March 4, 1949

FILED
March 1, 1948
STATE ENGINEER'S OFFICE

MAP
TO ACCOMPANY APPLICATION
TO APPROPRIATE WATER
FOR STOCKWATERING BY
PLYMOUTH LAND & STOCK CO.
FROM UNDERGROUND SOURCE

12280