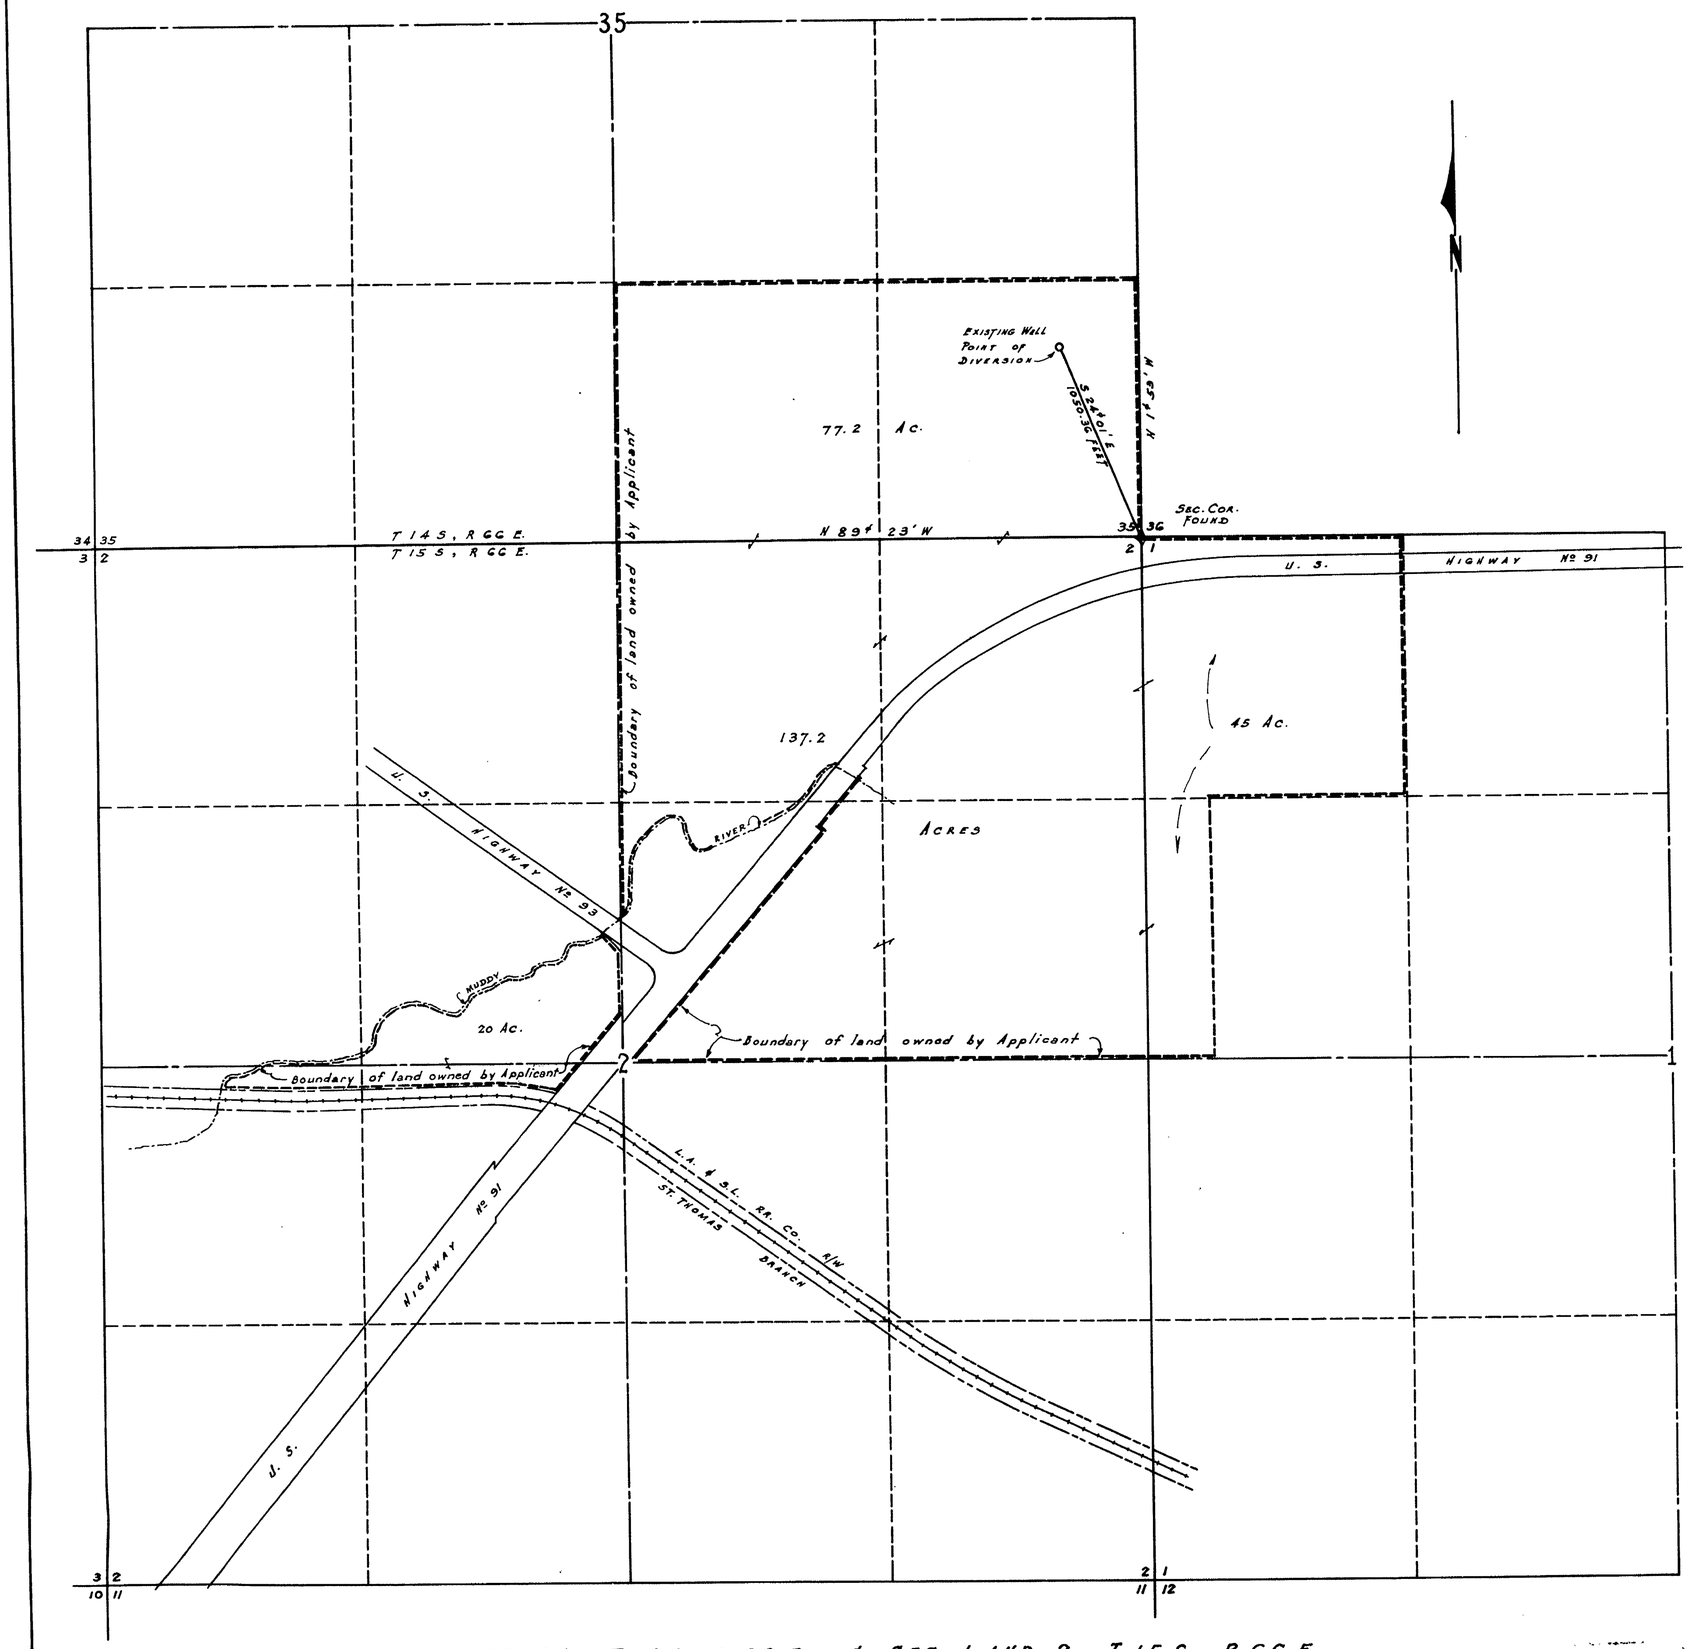

SEC. 35, T14S, R66E. & SEC. 1 AND 2, T15S, R66E.

STATE OF NEVADA } SS.
COUNTY OF CLARK }

I, JACK ASHER, BEING FIRST DULY SWORN, DEPOSE AND SAY THAT THIS MAP, CONSISTING OF ONE SHEET, HAS BEEN CORRECTLY DRAWN TO THE DESIGNATED SCALE FROM FIELD NOTES OF A SURVEY MADE UNDER MY SUPERVISION AND DIRECTION, AND COMPLETED ON 14TH DAY OF FEBRUARY - 1948; THAT IT TRULY AND CORRECTLY REPRESENTS THE LOCATION AND EXTENT OF THE WORKS USED TO DIVERT WATER FROM AN UNDERGROUND SOURCE NEAR GLENDALE, IN CLARK COUNTY, BY: JAY ROBB FOR IRRIGATION & DOMESTIC PURPOSES. THAT THE POINT OF DIVERSION, THE APPROXIMATE LOCATION AND SIZE OF THE DIVERTING CHANNEL, ALL RESERVOIRS OR BASINS, THE LOCATION AND NAMES OF ALL OTHER WORKS WHICH WILL CROSS OR CONNECT WITH THE PROPOSED WORKS, AND THE BOUNDARY OF ALL LANDS SHOWING BY 40-ACRE SUBDIVISIONS THE AREA PROPOSED TO BE IRRIGATED, ARE FULLY AND CORRECTLY DESIGNATED THEREON.

Jack Asher
STATE WATER RIGHT SURVEYOR.

SUBSCRIBED AND SWORN TO BEFORE ME THIS 20TH DAY OF February 1948.

Norma Wadsworth
NOTARY PUBLIC IN AND FOR CLARK COUNTY - NEVADA.

My COMMISSION EXPIRES: AUG. 3RD 1949.

0 400 800 1200 1600 2000
GRAPHIC SCALE IN FEET

MAP TO ACCOMPANY
APPLICATION TO APPROPRIATE WATER
BY
JAY ROBB
FOR
IRRIGATION & DOMESTIC USE
FROM
AN UNDERGROUND SOURCE NEAR GLENDALE, NEV.
CLARK COUNTY - NEVADA.

FILED
February 26, 1948
STATE ENGINEER'S OFFICE

JACK ASHER
CIVIL ENGINEER
P.O. BOX 1288, LAS VEGAS, NEV.

12282