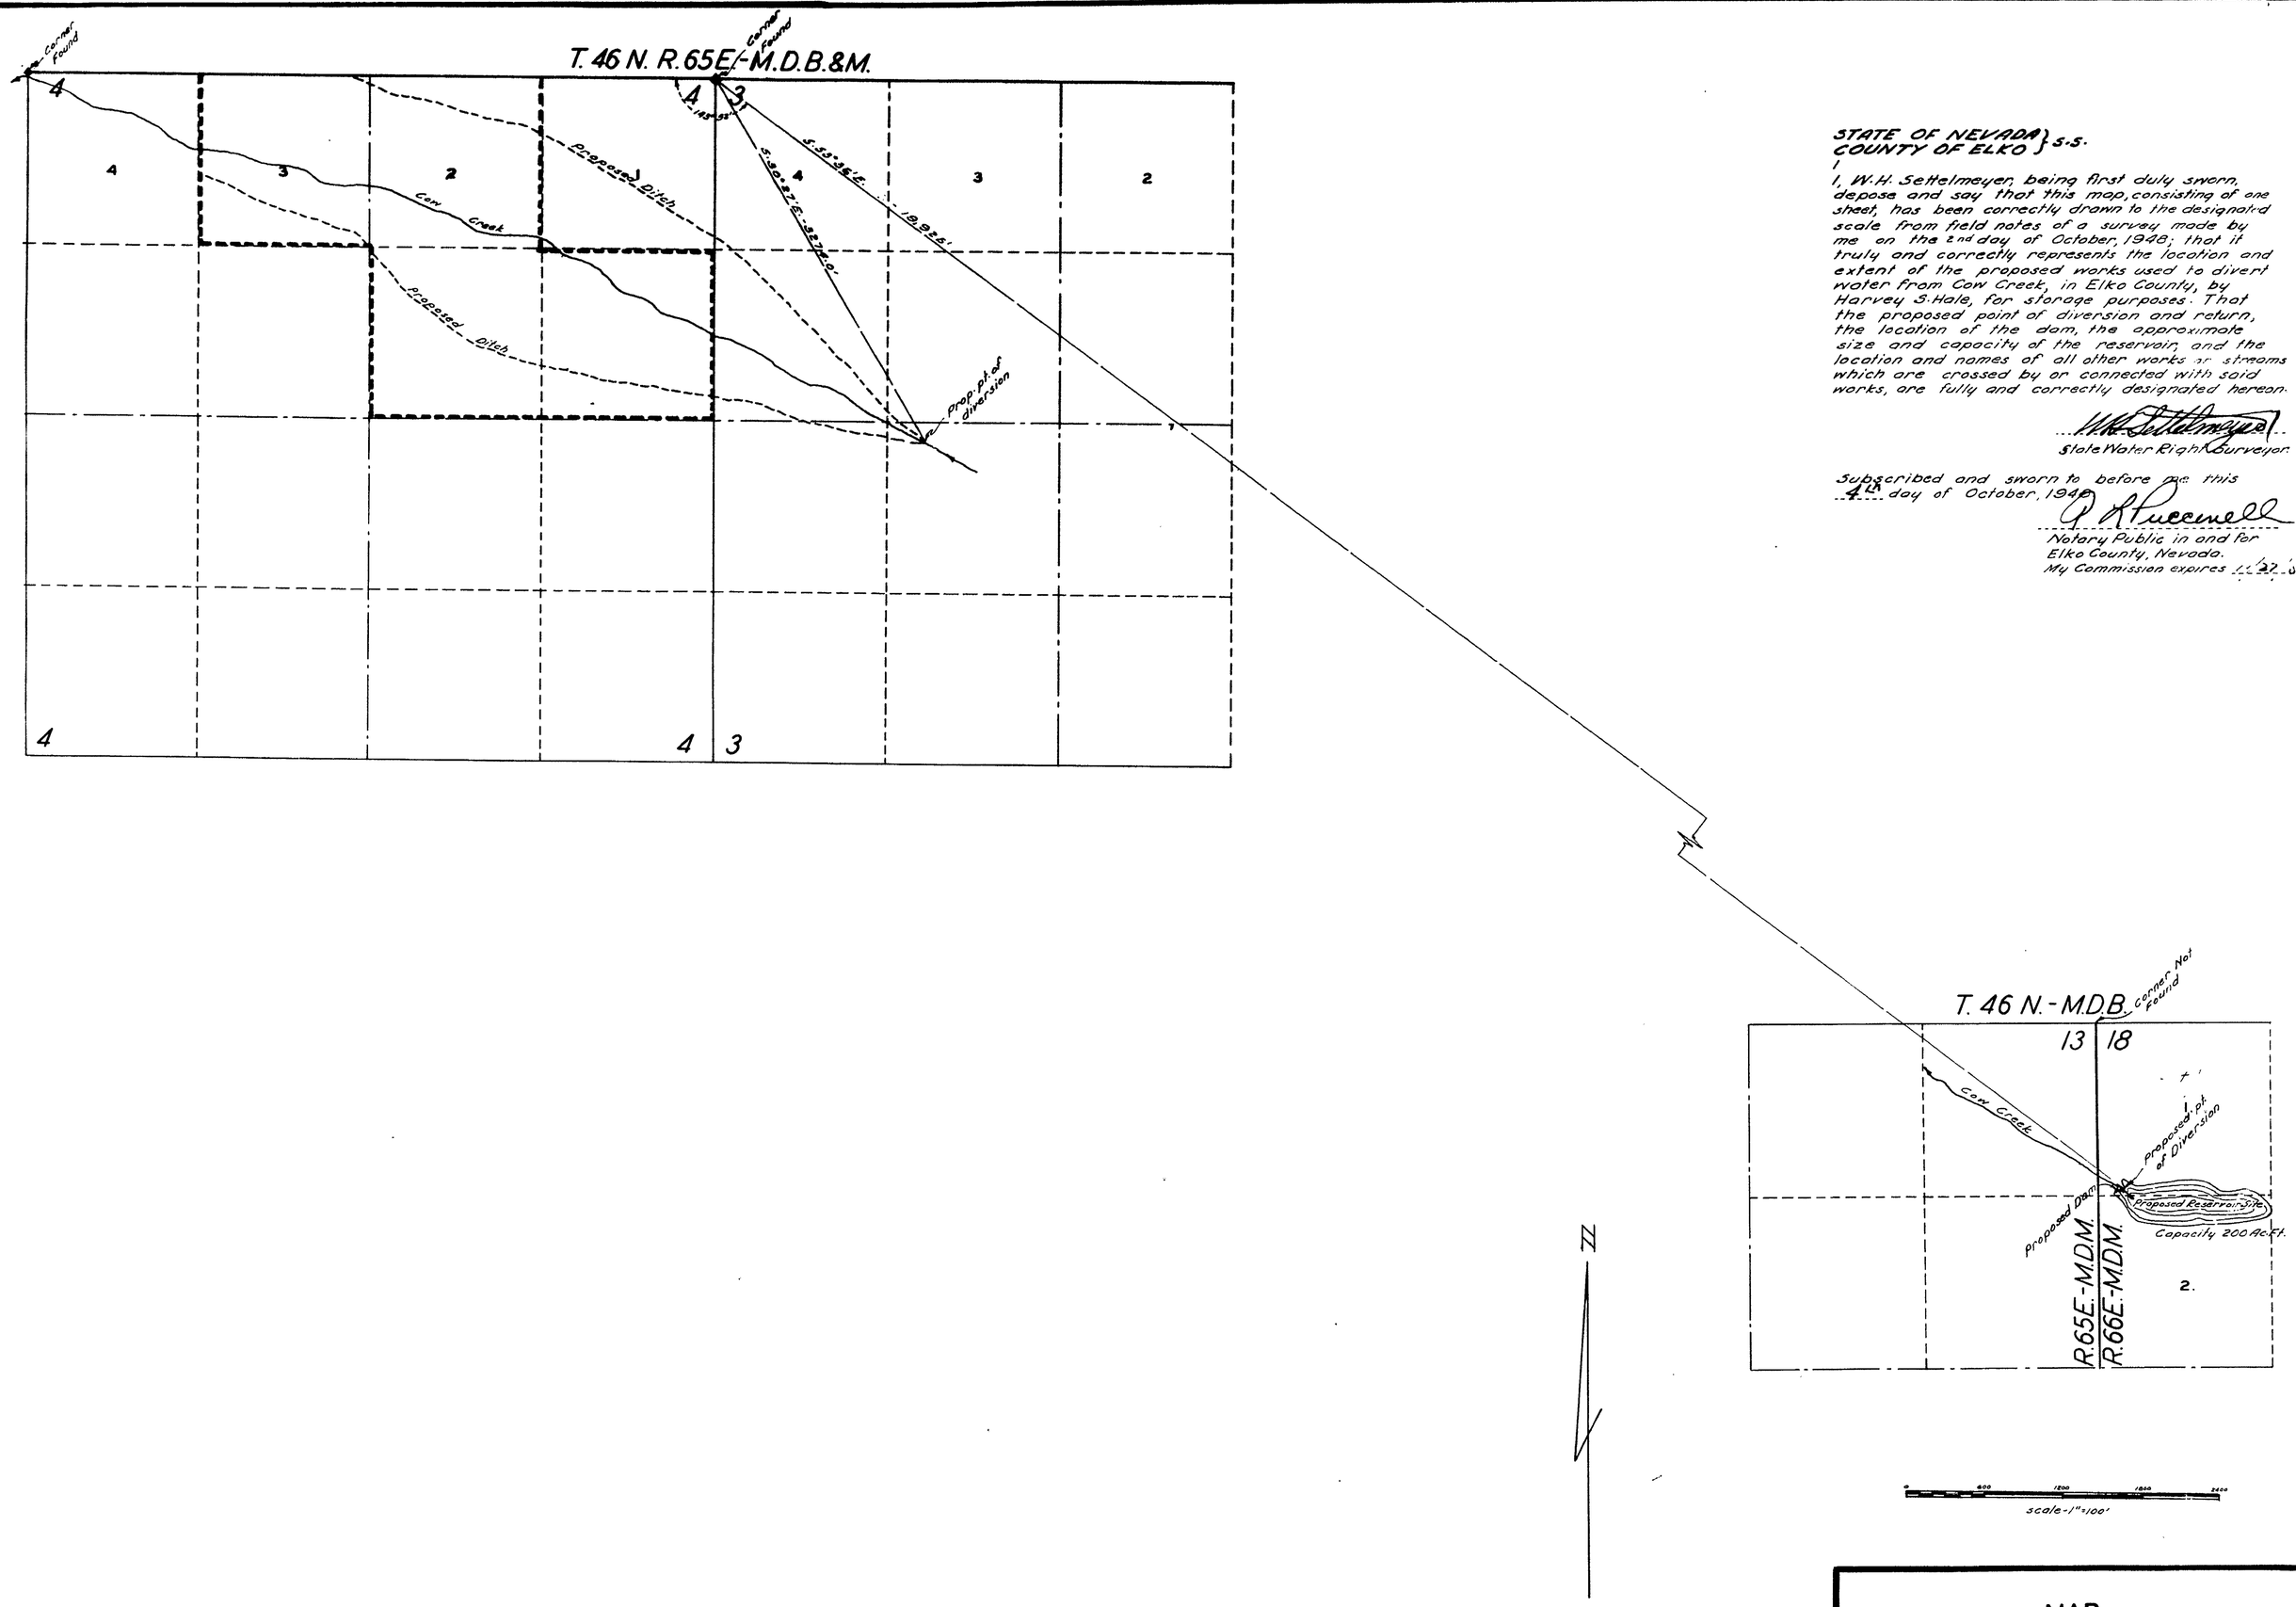

STATE OF NEVADA } S.S.
COUNTY OF ELKO }

I, W.H. Settelmeyer, being first duly sworn, depose and say that this map, consisting of one sheet, has been correctly drawn to the designated scale from field notes of a survey made by me on the 2nd day of October, 1948; that it truly and correctly represents the location and extent of the proposed works used to divert water from Cow Creek, in Elko County, by Harvey S. Hale, for storage purposes. That the proposed point of diversion and return, the location of the dam, the approximate size and capacity of the reservoir, and the location and names of all other works or streams which are crossed by or connected with said works, are fully and correctly designated hereon.

W.H. Settelmeyer
State Water Right Surveyor.

Subscribed and sworn to before me this 4th day of October, 1948

P. R. Puccinelli
Notary Public in and for Elko County, Nevada.
My Commission expires 11/27/57

FILED
October 5, 1948

MAP
TO ACCOMPANY APPLICATION
TO
APPROPRIATE WATER
FOR
STORAGE
FROM
COW CREEK IN ELKO COUNTY
BY HARVEY S. HALE

29757 12283 File under