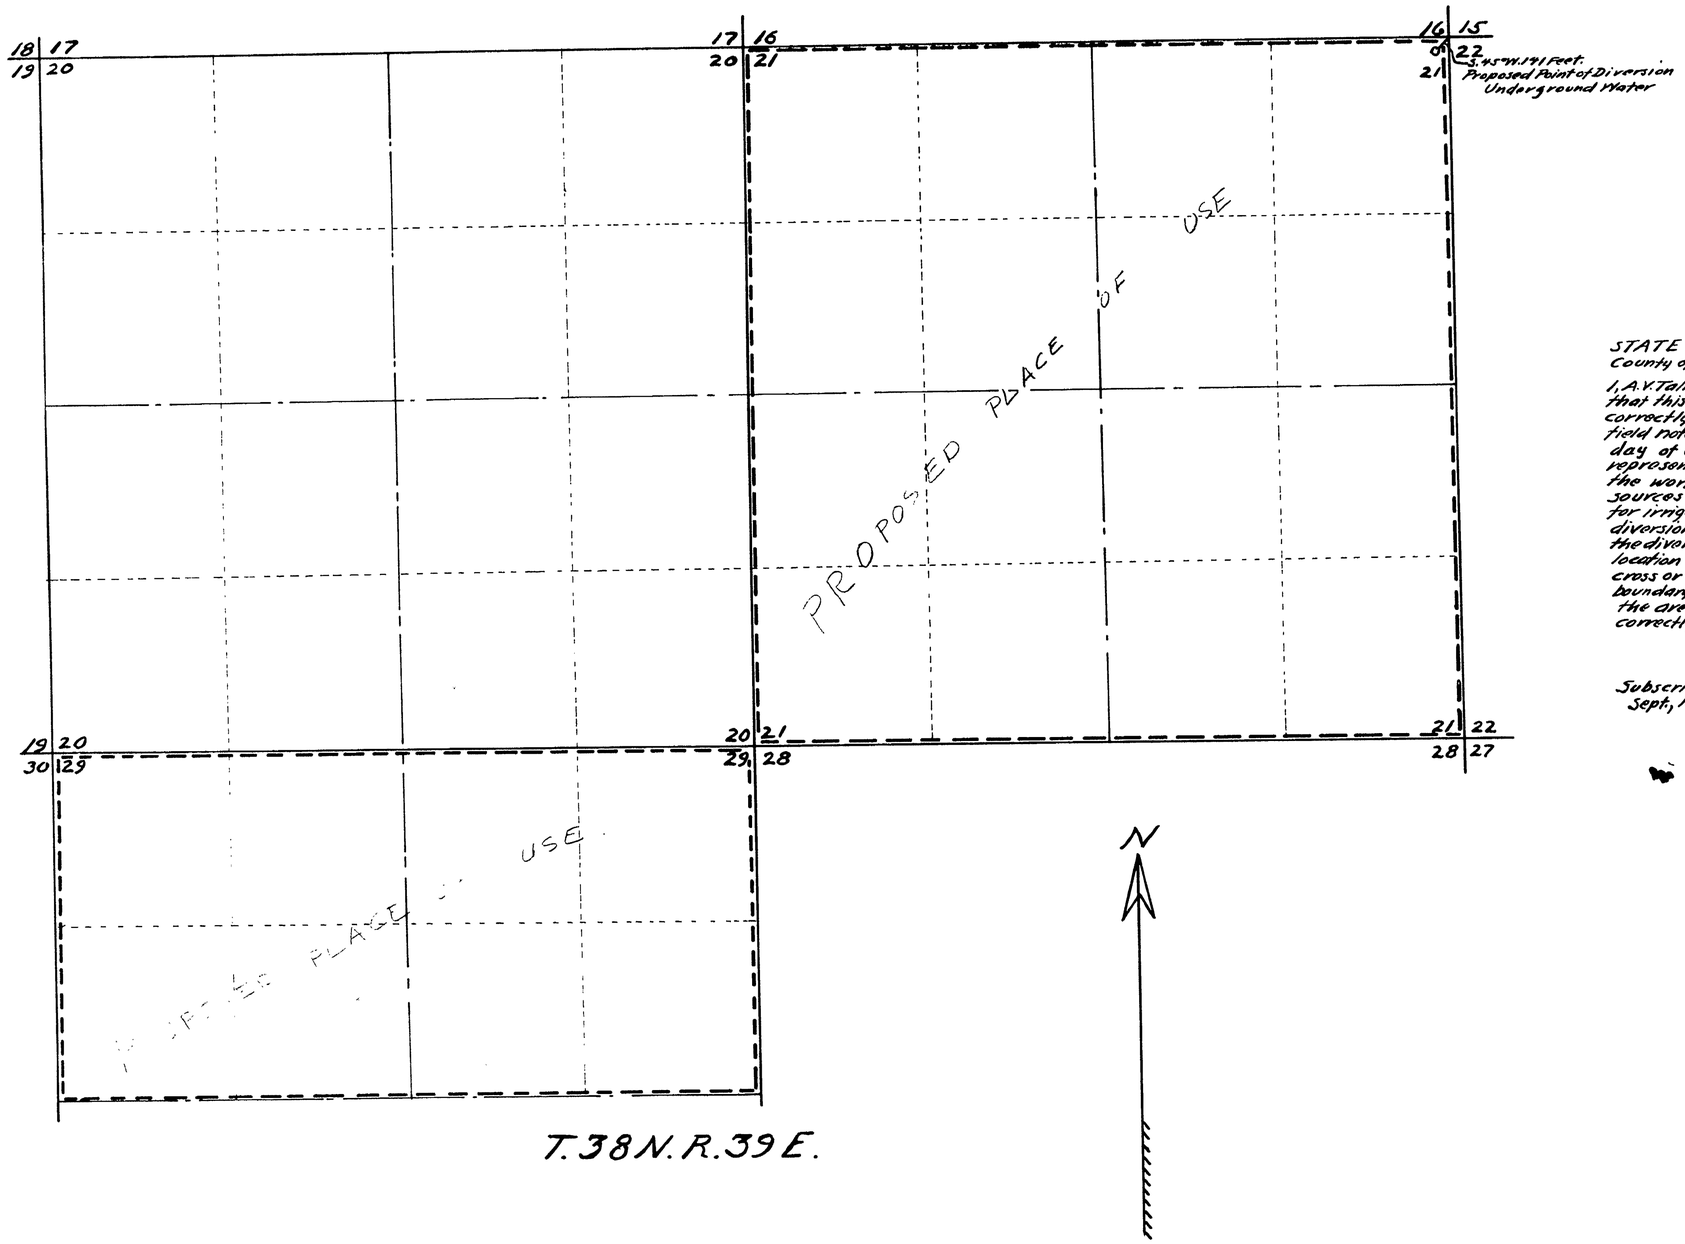

STATE OF NEVADA } ss
County of Humboldt

I, A.V. Tallman, being first duly sworn, depose and say that this map, consisting of one sheet, has been correctly drawn to the designated scale from field notes of a survey made by me on the 25th day of July, 1948; that it truly and correctly represents the proposed location and extent of the works used to divert water from underground sources in Humboldt County, by William Robert Rogers for irrigation purposes. That the proposed point of diversion, the approximate location and size of the diverting channel, all reservoirs or basins, the location and names of all other works which will cross or connect with the proposed works, and the boundary of all lands, showing by 40 Acre sub-divisions the areas proposed to be irrigated, are fully and correctly designated thereon.

A.V. Tallman
State Water Right Surveyor.

Subscribed and sworn to before me this 20th day of Sept, 1948.
Notary Public in and for Humboldt County, Nevada.

Scale 1 inch = 800 Ft.
0 1 2 3 5 1000 Feet

FILED
September 28, 1948

MAP

To Accompany Application To Appropiate Water For Irrigation Purposes By William Robert Rogers From Underground Sources

12286