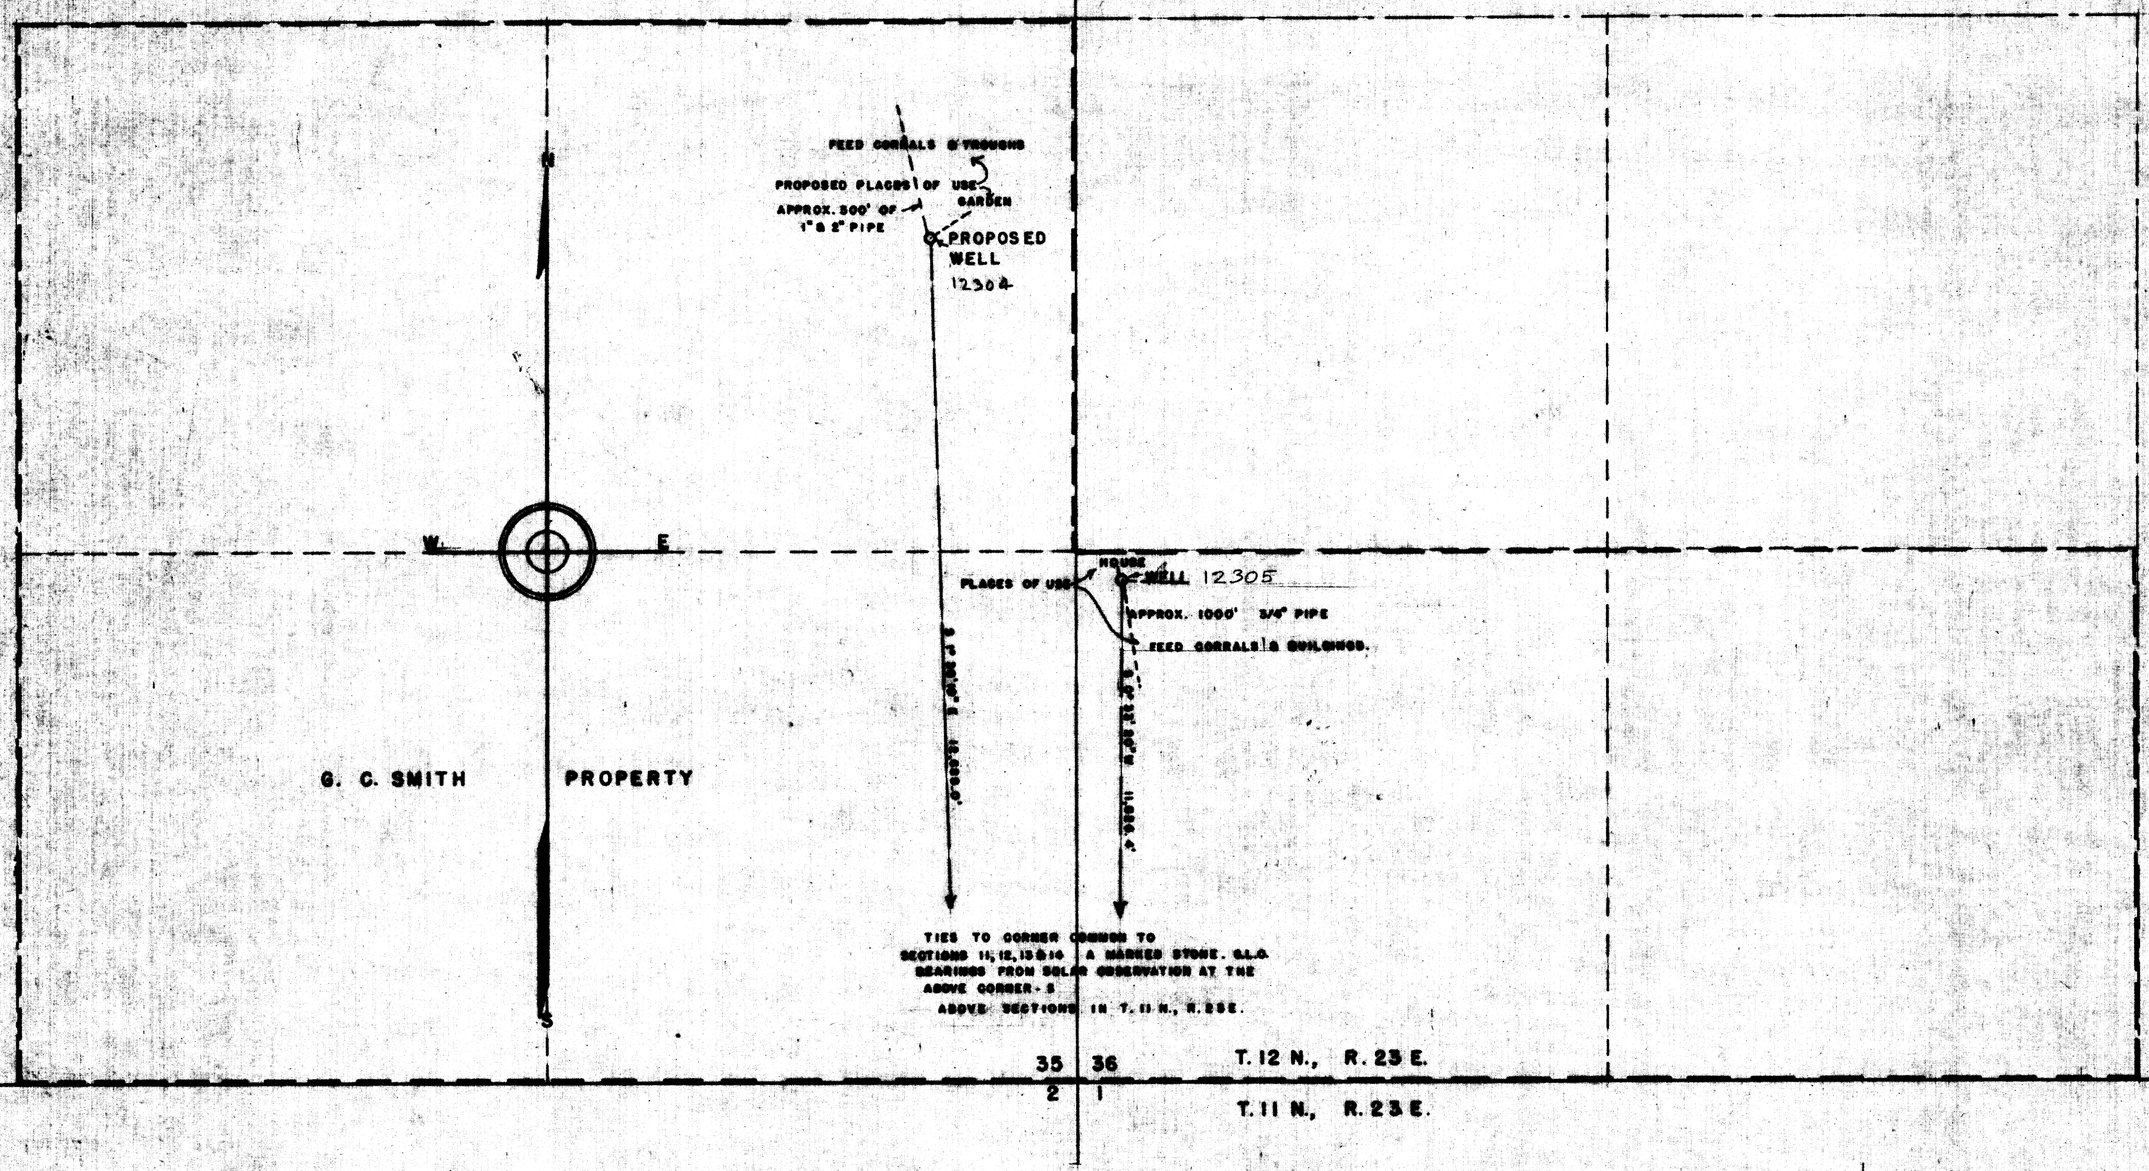

STATE OF NEVADA }ss
County of DOUGLAS

I, Walter G. Reid, being first duly sworn, depose and say that this map, consisting of one sheet, has been correctly drawn to the designated scale from field notes of a survey made by me between the 1st and 20th day of March, 1948, that it truly and correctly represents the location and extent of the proposed works used to divert water from underground sources, in Lyon County, by G. C. Smith for stockwatering and domestic purposes. that the proposed point of diversion, the approximate location and size of the diverting conduit, the place and manner of use, and the location and names of all other works or streams which are crossed by, or connected with the said works, are fully and correctly designated thereon.

Walter G. Reid
State Water Right Surveyor

Subscribed to before me this 29 day of March, 1948.

R. R. Male
Notary Public in and for Douglas County, Nevada.

My Commission Expires Jan. 8, 1951

SCALE- 1" = 200'

Certificate No. 3678 Issued July 24, 1951
Certificate No. 3679 Issued July 24, 1951

FILED
April 9, 1948

APR 29 '48
RECEIVED

MAP
TO ACCOMPANY APPLICATION
TO APPROPRIATE WATER FOR
STOCKWATERING & DOMESTIC
BY G. C. SMITH FROM
UNDERGROUND SOURCES

83123 12304-12305