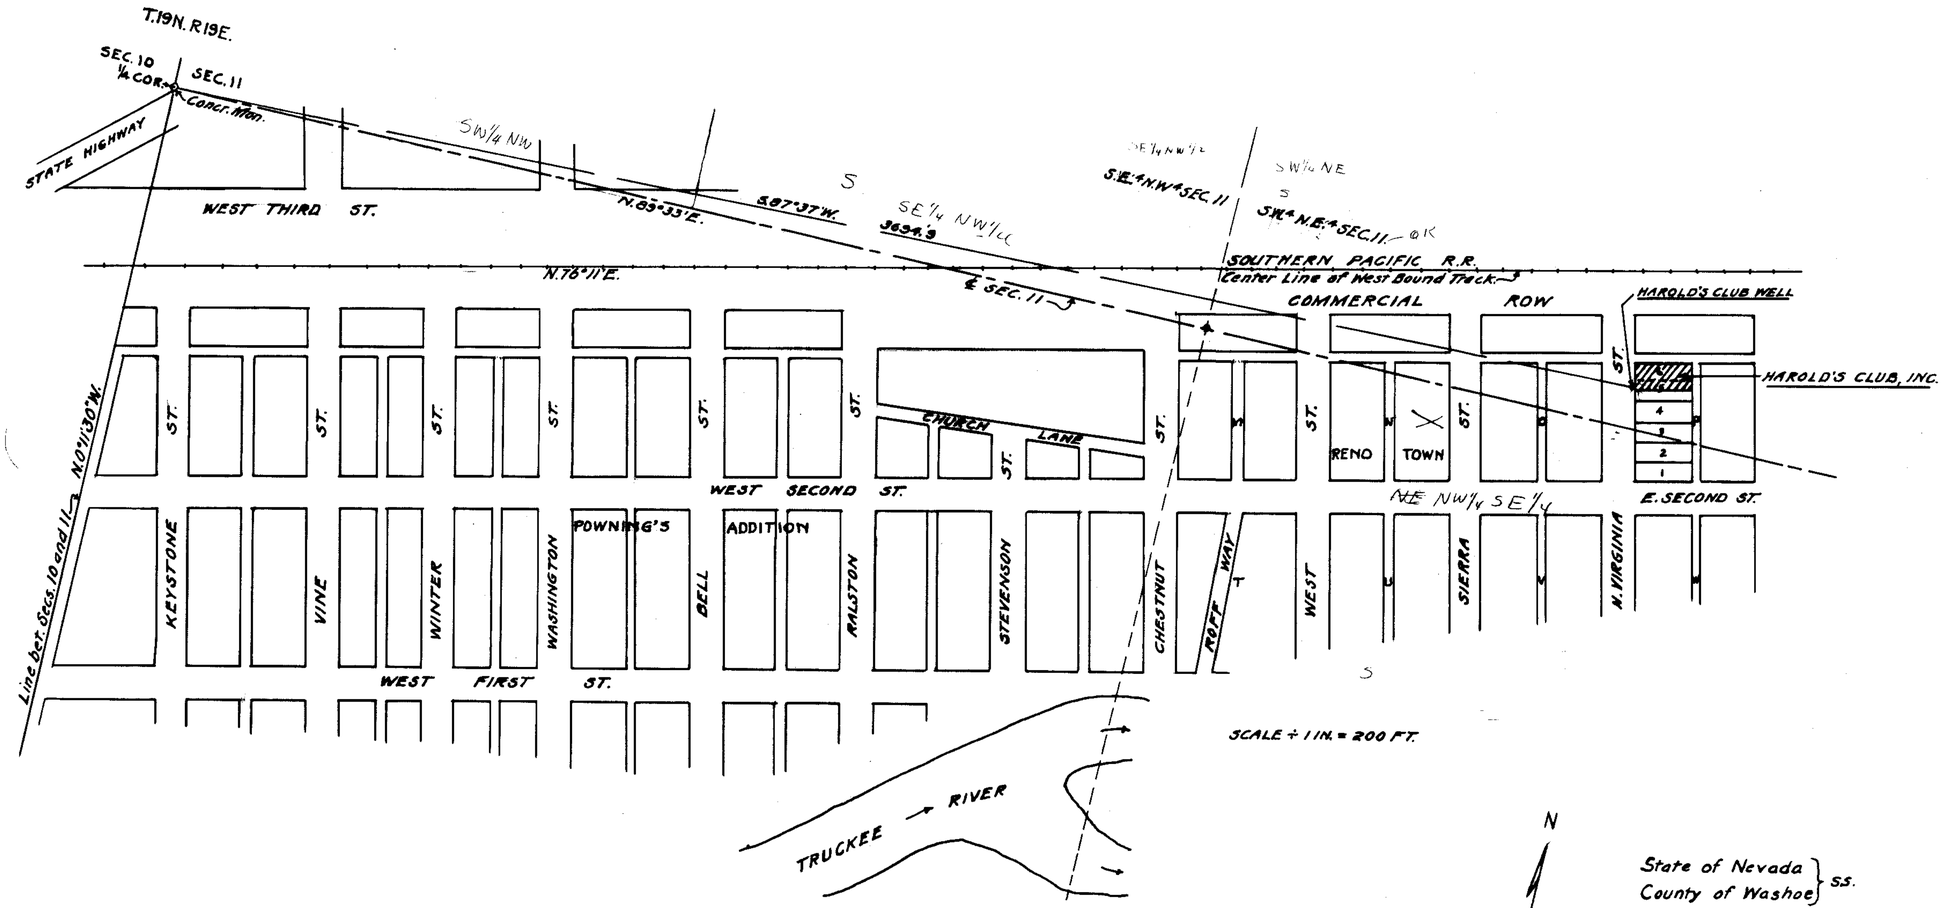

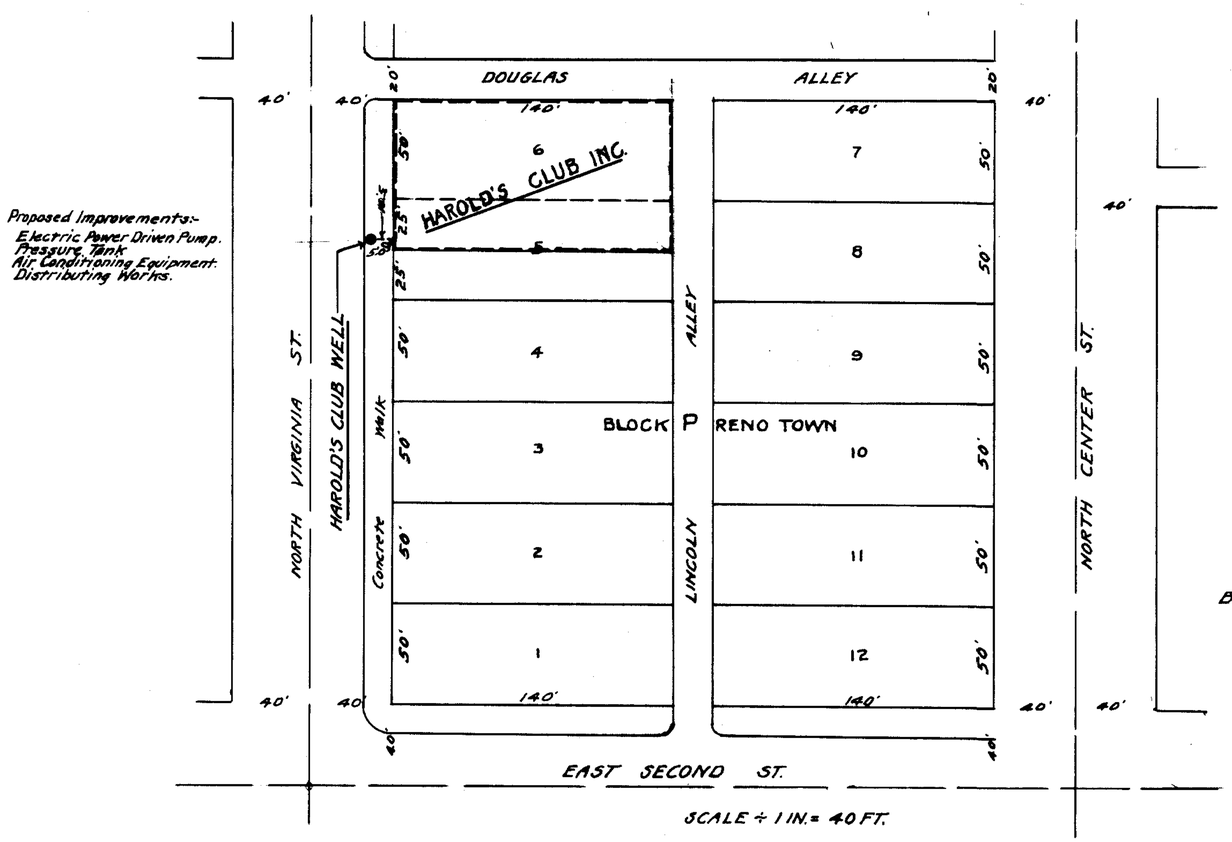

Proposed Improvements:-
Electric Power Driven Pump.
Pressure Tank
Air Conditioning Equipment.
Distributing Works.

State of Nevada } ss.
County of Washoe }

I, C.V. Taylor, being first duly sworn, depose and say that this map, consisting of one sheet, has been correctly drawn to the designated scales from field notes of a survey made by me between the 1st. and 3rd. days of March, 1948; that it truly and correctly represents the location and extent of the diversion works of Harold's Club, Inc., for air conditioning and general uses around the building, from underground source.

C.V. Taylor R.E. 326
State Water Right Surveyor.

Subscribed and sworn to before me this 3rd. day of March, 1948
Gloria Kane
Notary Public in and for Washoe County, Nevada.

Basis of bearings— S.P. R.R.

Certificate No. 3436 Issued Sept. 22, 1948

FILED
March 5, 1948
STATE ENGINEER'S OFFICE

OFFICE STATE ENGINEER
MAR 5 1948

MAP
TO ACCOMPANY APPLICATION TO APPROPRIATE WATER FOR AIR CONDITIONING AND GENERAL USES AROUND THE BUILDING BY HAROLD'S CLUB, INC., FROM UNDERGROUND SOURCE.

Taylor, Curran & Taylor, Reg. Engrs.
29 East First St., Reno, Nevada.

70279 67208 12311