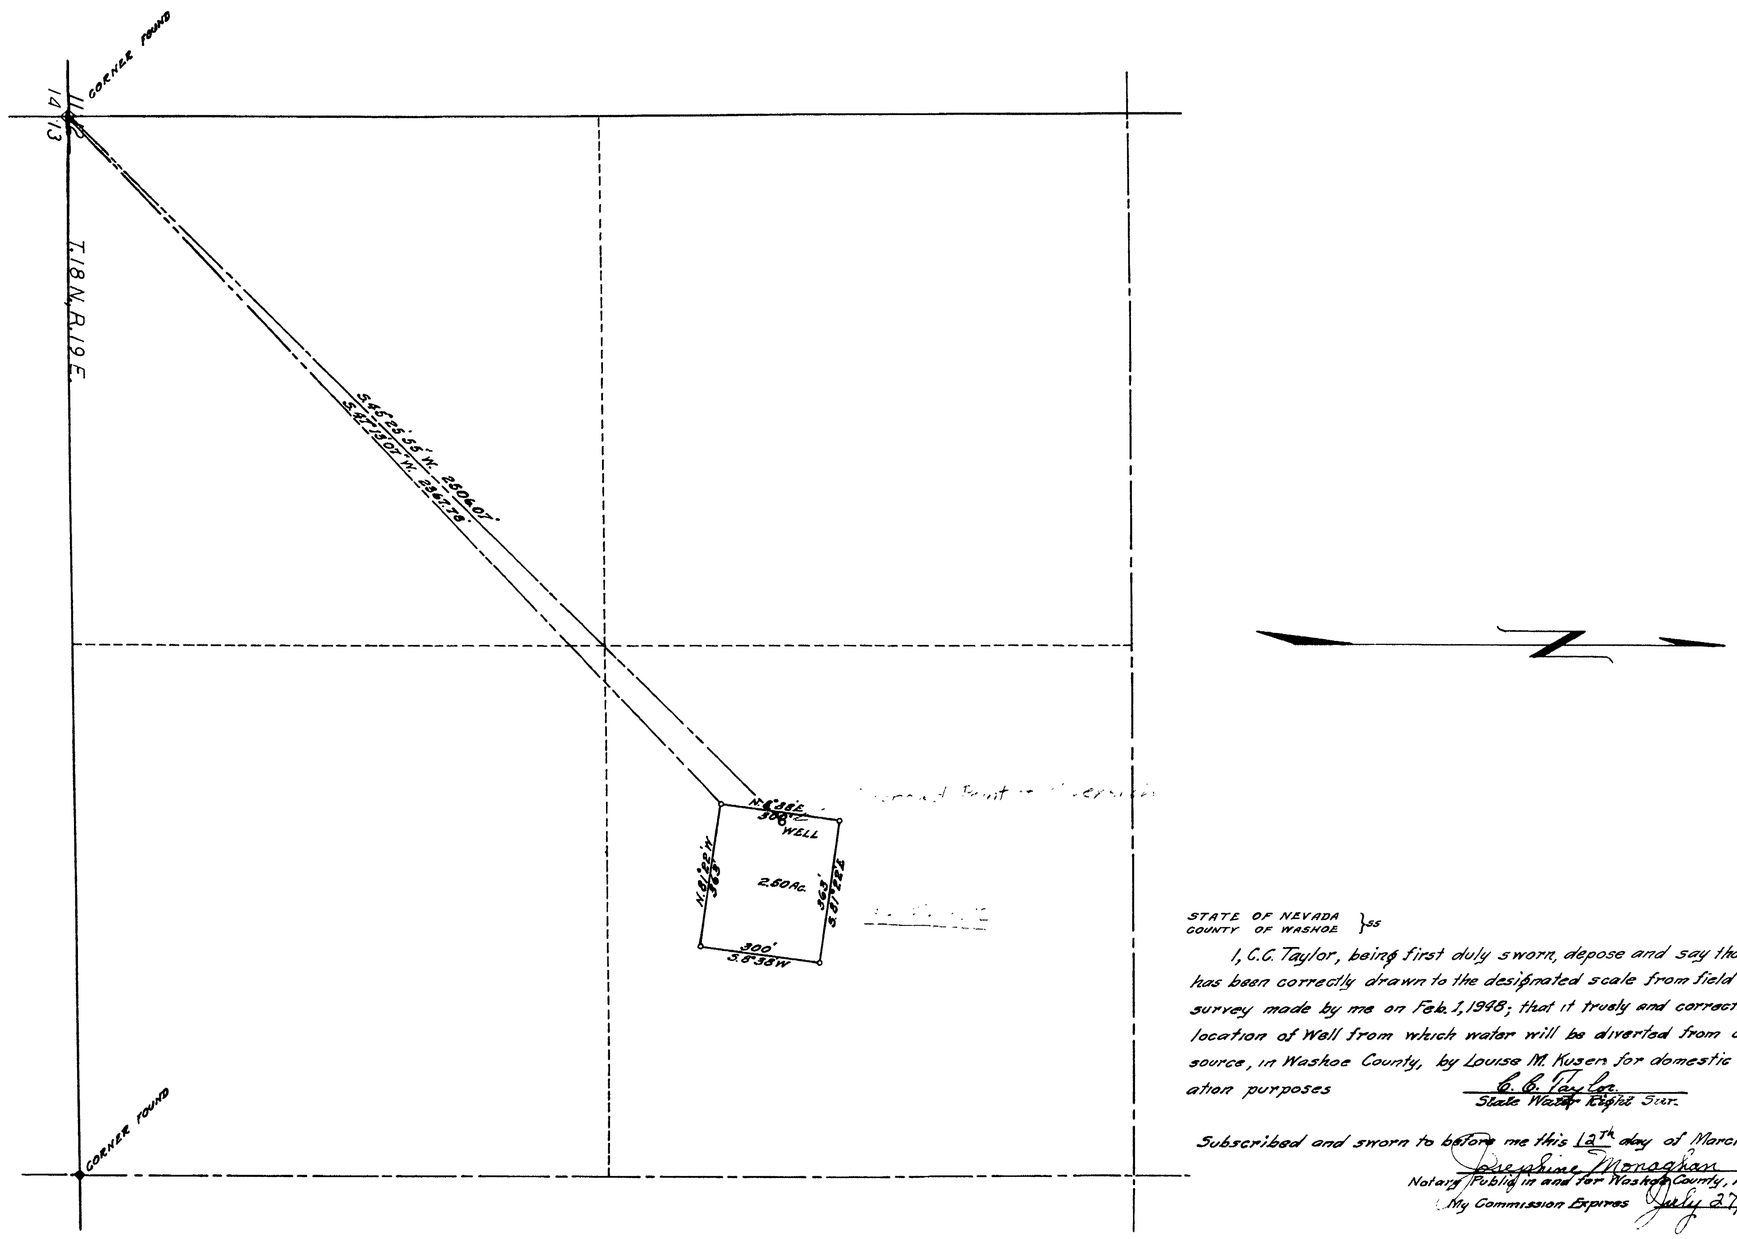

STATE OF NEVADA
COUNTY OF WASHOE } ss

I, C.C. Taylor, being first duly sworn, depose and say that this map, has been correctly drawn to the designated scale from field notes of a survey made by me on Feb. 1, 1948; that it truely and correctly shows the location of Well from which water will be diverted from underground source, in Washoe County, by Louise M. Kuser for domestic and irrigation purposes

C. C. Taylor
State Water Rights Surv.

Subscribed and sworn to before me this 12th day of March 1948

Josephine Monaghan
Notary Public in and for Washoe County, Nevada
My Commission Expires July 27, 1948

Certificate No. 3629 Issued May 29, 1951 for 0.004456 C.F.S.

FILED
March 24, 1948
STATE ENGINEER'S OFFICE

MAP
SHOWING LOCATION OF KUSER WELL
In
NE¼SW¼ Sec. 12, T.18N-R.19E.
Scale 1"=200'

Surveyed and Platted By C.C. Taylor
State Water Rights Surv.

12312