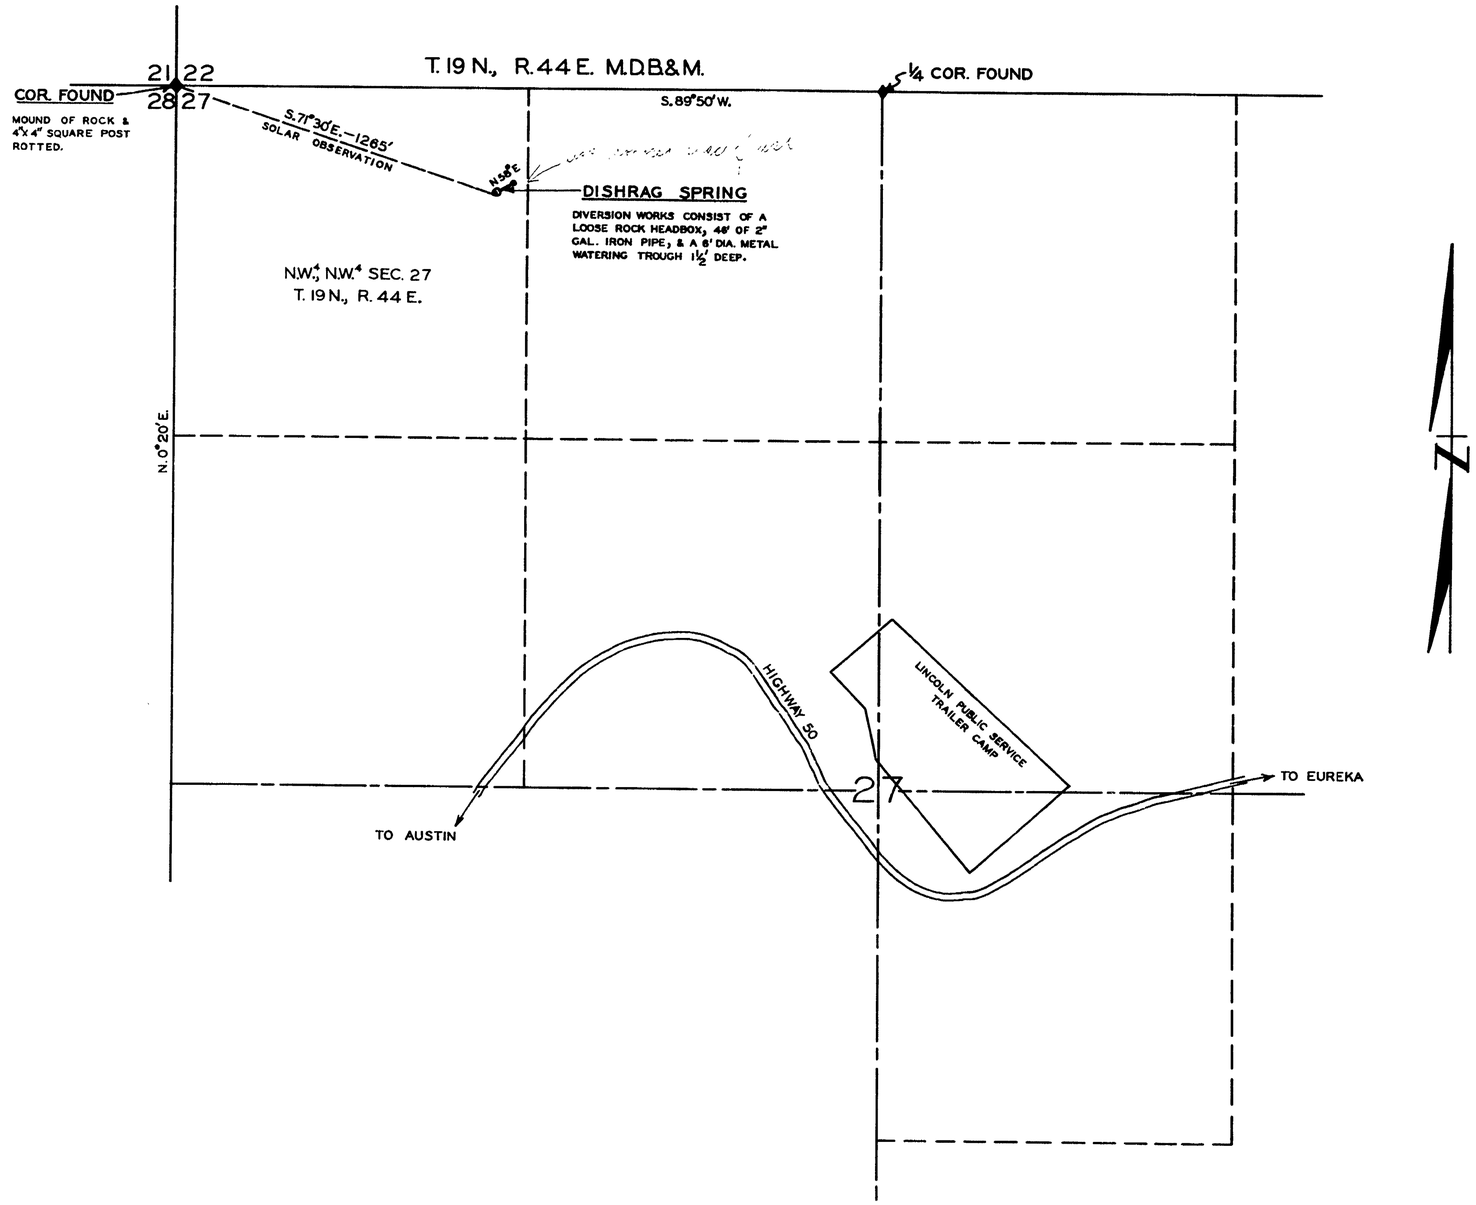

STATE OF UTAH
COUNTY OF WEBER } S.S.

I, B. RUSSELL LYON, BEING FIRST DULY SWORN, DEPOSE AND SAY THAT THIS MAP, CONSISTING OF ONE SHEET, HAS BEEN CORRECTLY DRAWN TO THE DESIGNATED SCALE FROM FIELD NOTES OF A SURVEY MADE UNDER MY SUPERVISION AND DIRECTION BETWEEN THE 25 AND 26 DAYS OF AUGUST, 1947; THAT IT TRULY AND CORRECTLY REPRESENTS THE LOCATION AND EXTENT OF THE PROPOSED WORKS USED TO DIVERT WATER FROM DISHRAG SPRING, IN LANDER COUNTY, BY UNITED STATES OF AMERICA FOREST SERVICE FOR STOCKWATERING PURPOSES. THAT THE POINT OF DIVERSION, THE LOCATION AND SIZE OF THE DIVERTING CHANNEL OR OTHER CONDUIT, THE PLACE AND MANNER OF USE, AND THE LOCATION AND NAMES OF ALL OTHER WORKS OR STREAMS WHICH ARE CROSSED BY, OR CONNECTED WITH THE SAID WORKS, ARE FULLY AND CORRECTLY DESIGNATED THEREON.

B. Russell Lyon
STATE WATER RIGHT SURVEYOR

SUBSCRIBED AND SWORN TO BEFORE ME THIS 29TH DAY OF OCTOBER 1948.

Helen B. Mikel
NOTARY PUBLIC IN AND FOR WEBER COUNTY, UTAH.

SCALE: 1 IN. = 300 FT.

0 100 200 300 400 500 1000 1500 FEET

Application No. 3257 Issued May 23, 1949

MAP TO ACCOMPANY
APPLICATION
TO APPROPRIATE WATER
FOR
STOCK WATERING
BY
UNITED STATES OF AMERICA
FOREST SERVICE
FROM DISHRAG SPRING

FILED
November 5, 1948
STATE ENGINEER'S OFFICE

12320