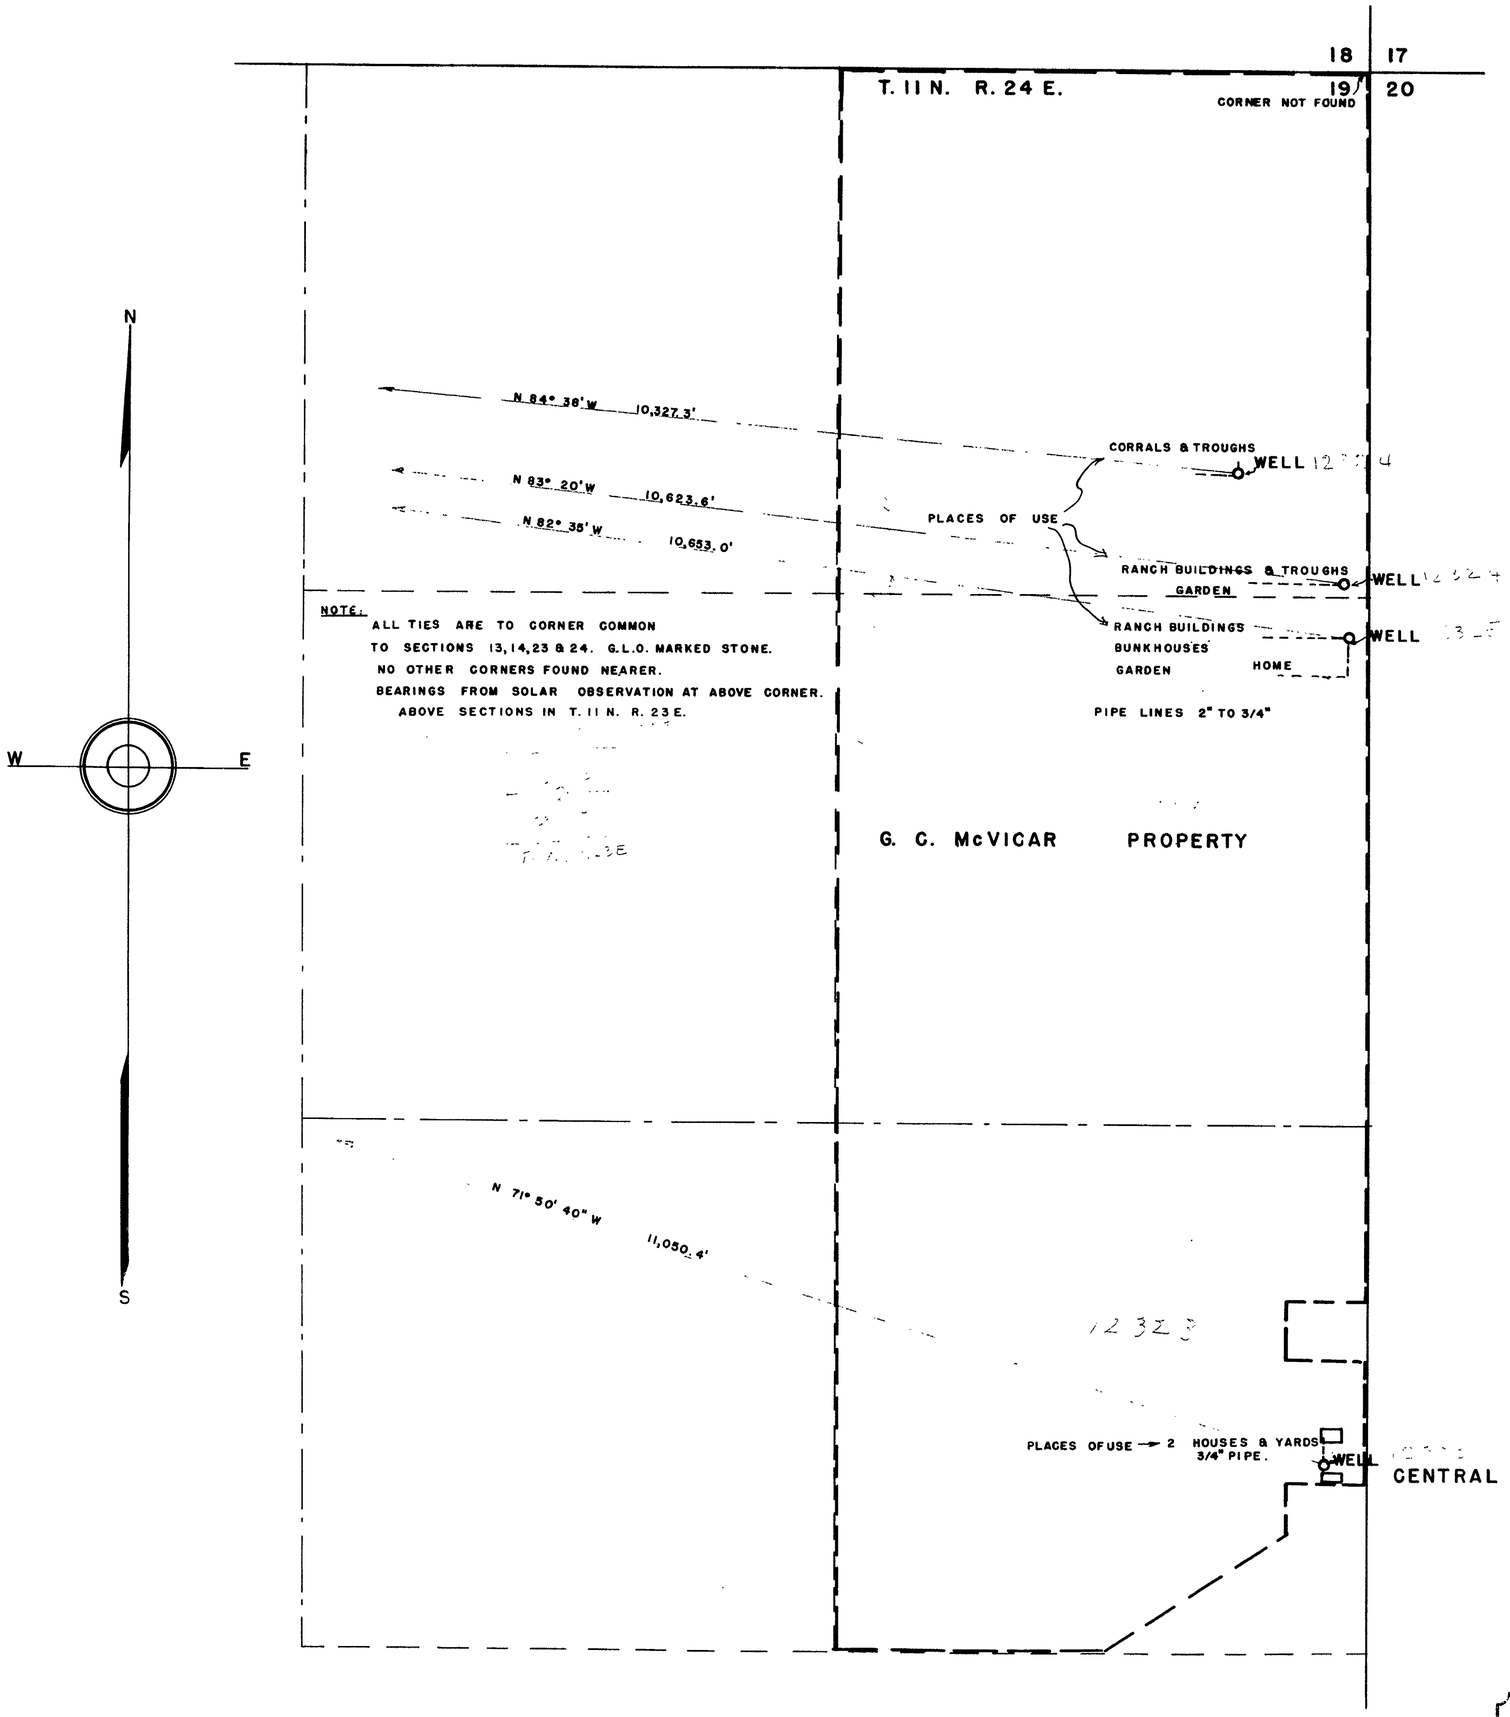

STATE of NEVADA }ss
County of DOUGLAS }

I, Walter G. Reid, being first duly sworn, depose and say that this map, consisting of 1 sheet, has been correctly drawn to the designated scale from field notes of a survey made by me between the 1st. and 20th. day of March, 1948, that it truly and correctly represents the location and extent of the works used to divert water from underground sources, in Lyon County, by G. C. McVicar for Stockwatering and domestic purposes. That the proposed point of diversion, the approximate location and size of the diverting conduit, the place and manner of use, and the location and names of all other works or streams which are crossed by, or connected with the said works, are fully and correctly designated thereon.

Walter G. Reid.
State Water Right Surveyor

Subscribed and sworn to before me this 29 day of March, 1948.

R. R. Wale
Notary Public in and for Douglas County, Nevada.

SCALE — 1" = 200'

200 100 0 200 400 600 800

3225 Mar. 21, 1949
3226 Mar. 21, 1949
3227 Mar. 21, 1949

FILED
April 9, 1948
STATE ENGINEER'S OFFICE

MAP
TO ACCOMPANY APPLICATION
TO APPROPRIATE WATER FOR
STOCKWATERING & DOMESTIC
BY G. C. McVICAR FROM
UNDERGROUND SOURCES

12323–12324–12325