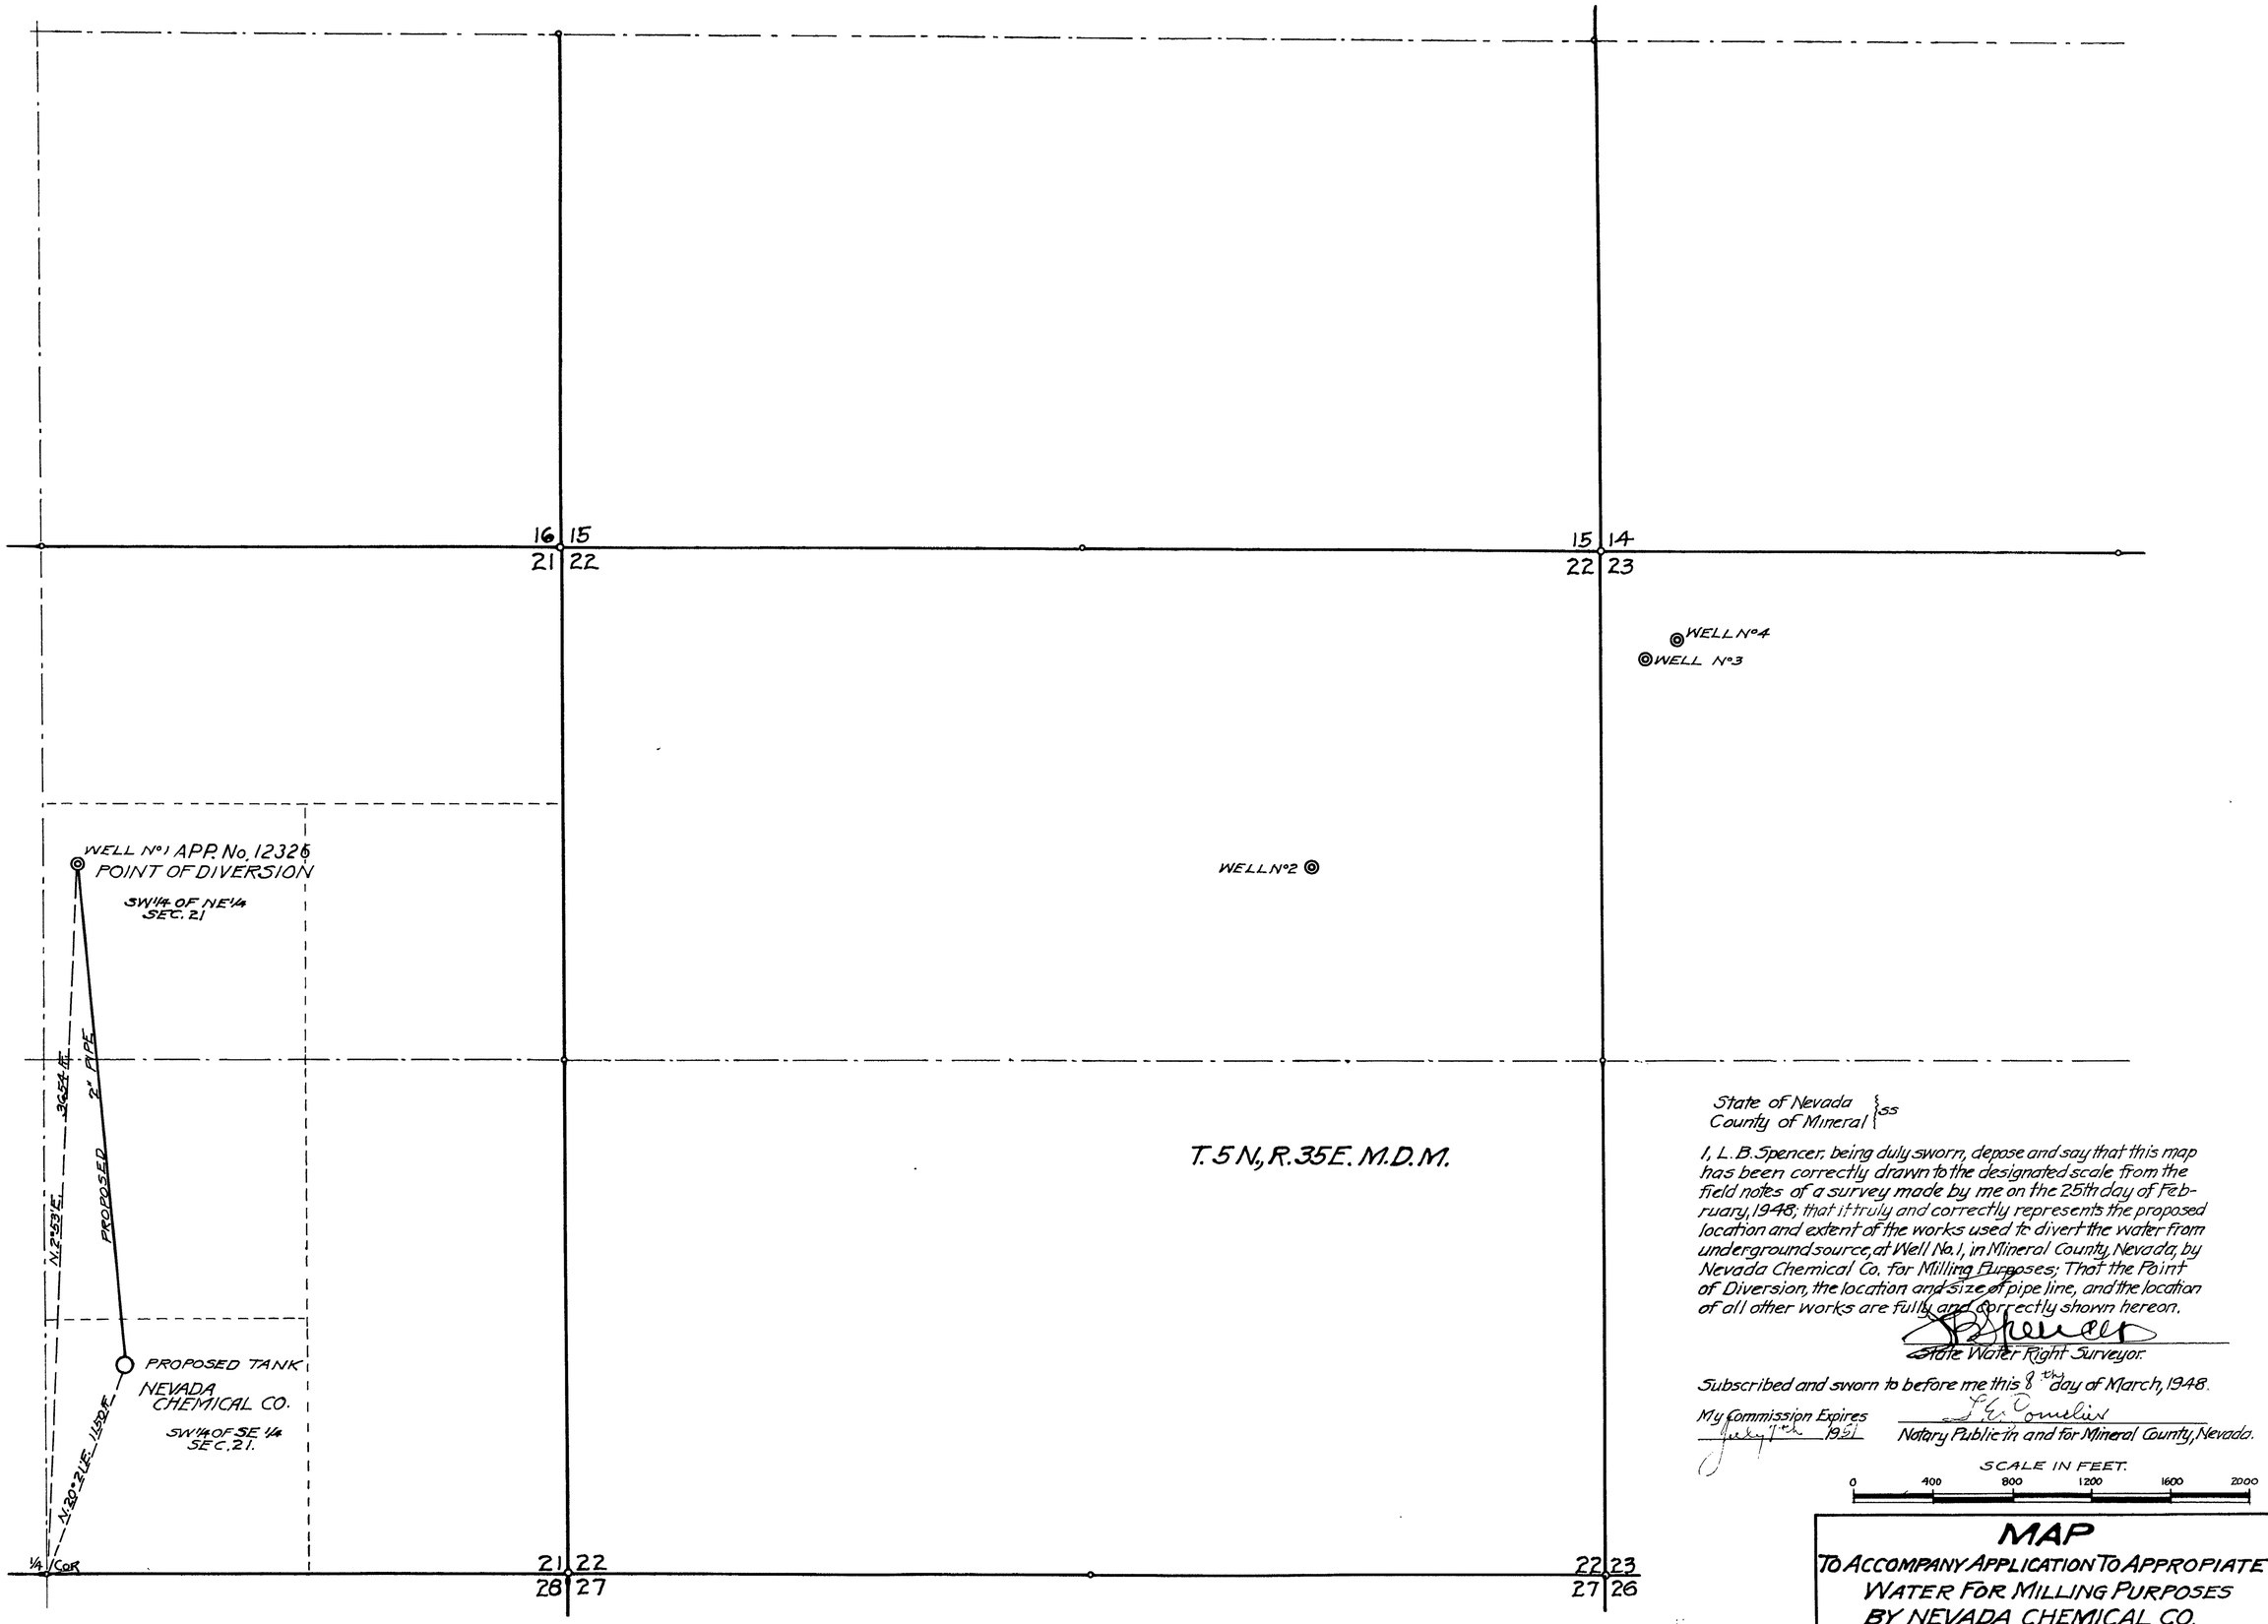

State of Nevada
County of Mineral } ss

I, L. B. Spencer, being duly sworn, depose and say that this map has been correctly drawn to the designated scale from the field notes of a survey made by me on the 25th day of February, 1948; that it truly and correctly represents the proposed location and extent of the works used to divert the water from underground source, at Well No. 1, in Mineral County, Nevada, by Nevada Chemical Co. for Milling Purposes; That the Point of Diversion, the location and size of pipe line, and the location of all other works are fully and correctly shown hereon.

L. B. Spencer
State Water Right Surveyor.

Subscribed and sworn to before me this 8th day of March, 1948.

My Commission Expires July 7th 1951

F. E. Comelius
Notary Public in and for Mineral County, Nevada.

SCALE IN FEET.
0 400 800 1200 1600 2000

FILED
March 22, 1948
STATE ENGINEER'S OFFICE

MAP

TO ACCOMPANY APPLICATION TO APPROPIATE WATER FOR MILLING PURPOSES BY NEVADA CHEMICAL CO. FROM UNDERGROUND SOURCE, WELL No. 1 IN MINERAL COUNTY, NEVADA.

SCALE 1" = 400 F. SURVEYED FEB. 25TH, 1948

BY L. B. SPENCER
STATE WATER RIGHT SURVEYOR
MINA, NEVADA.

12326