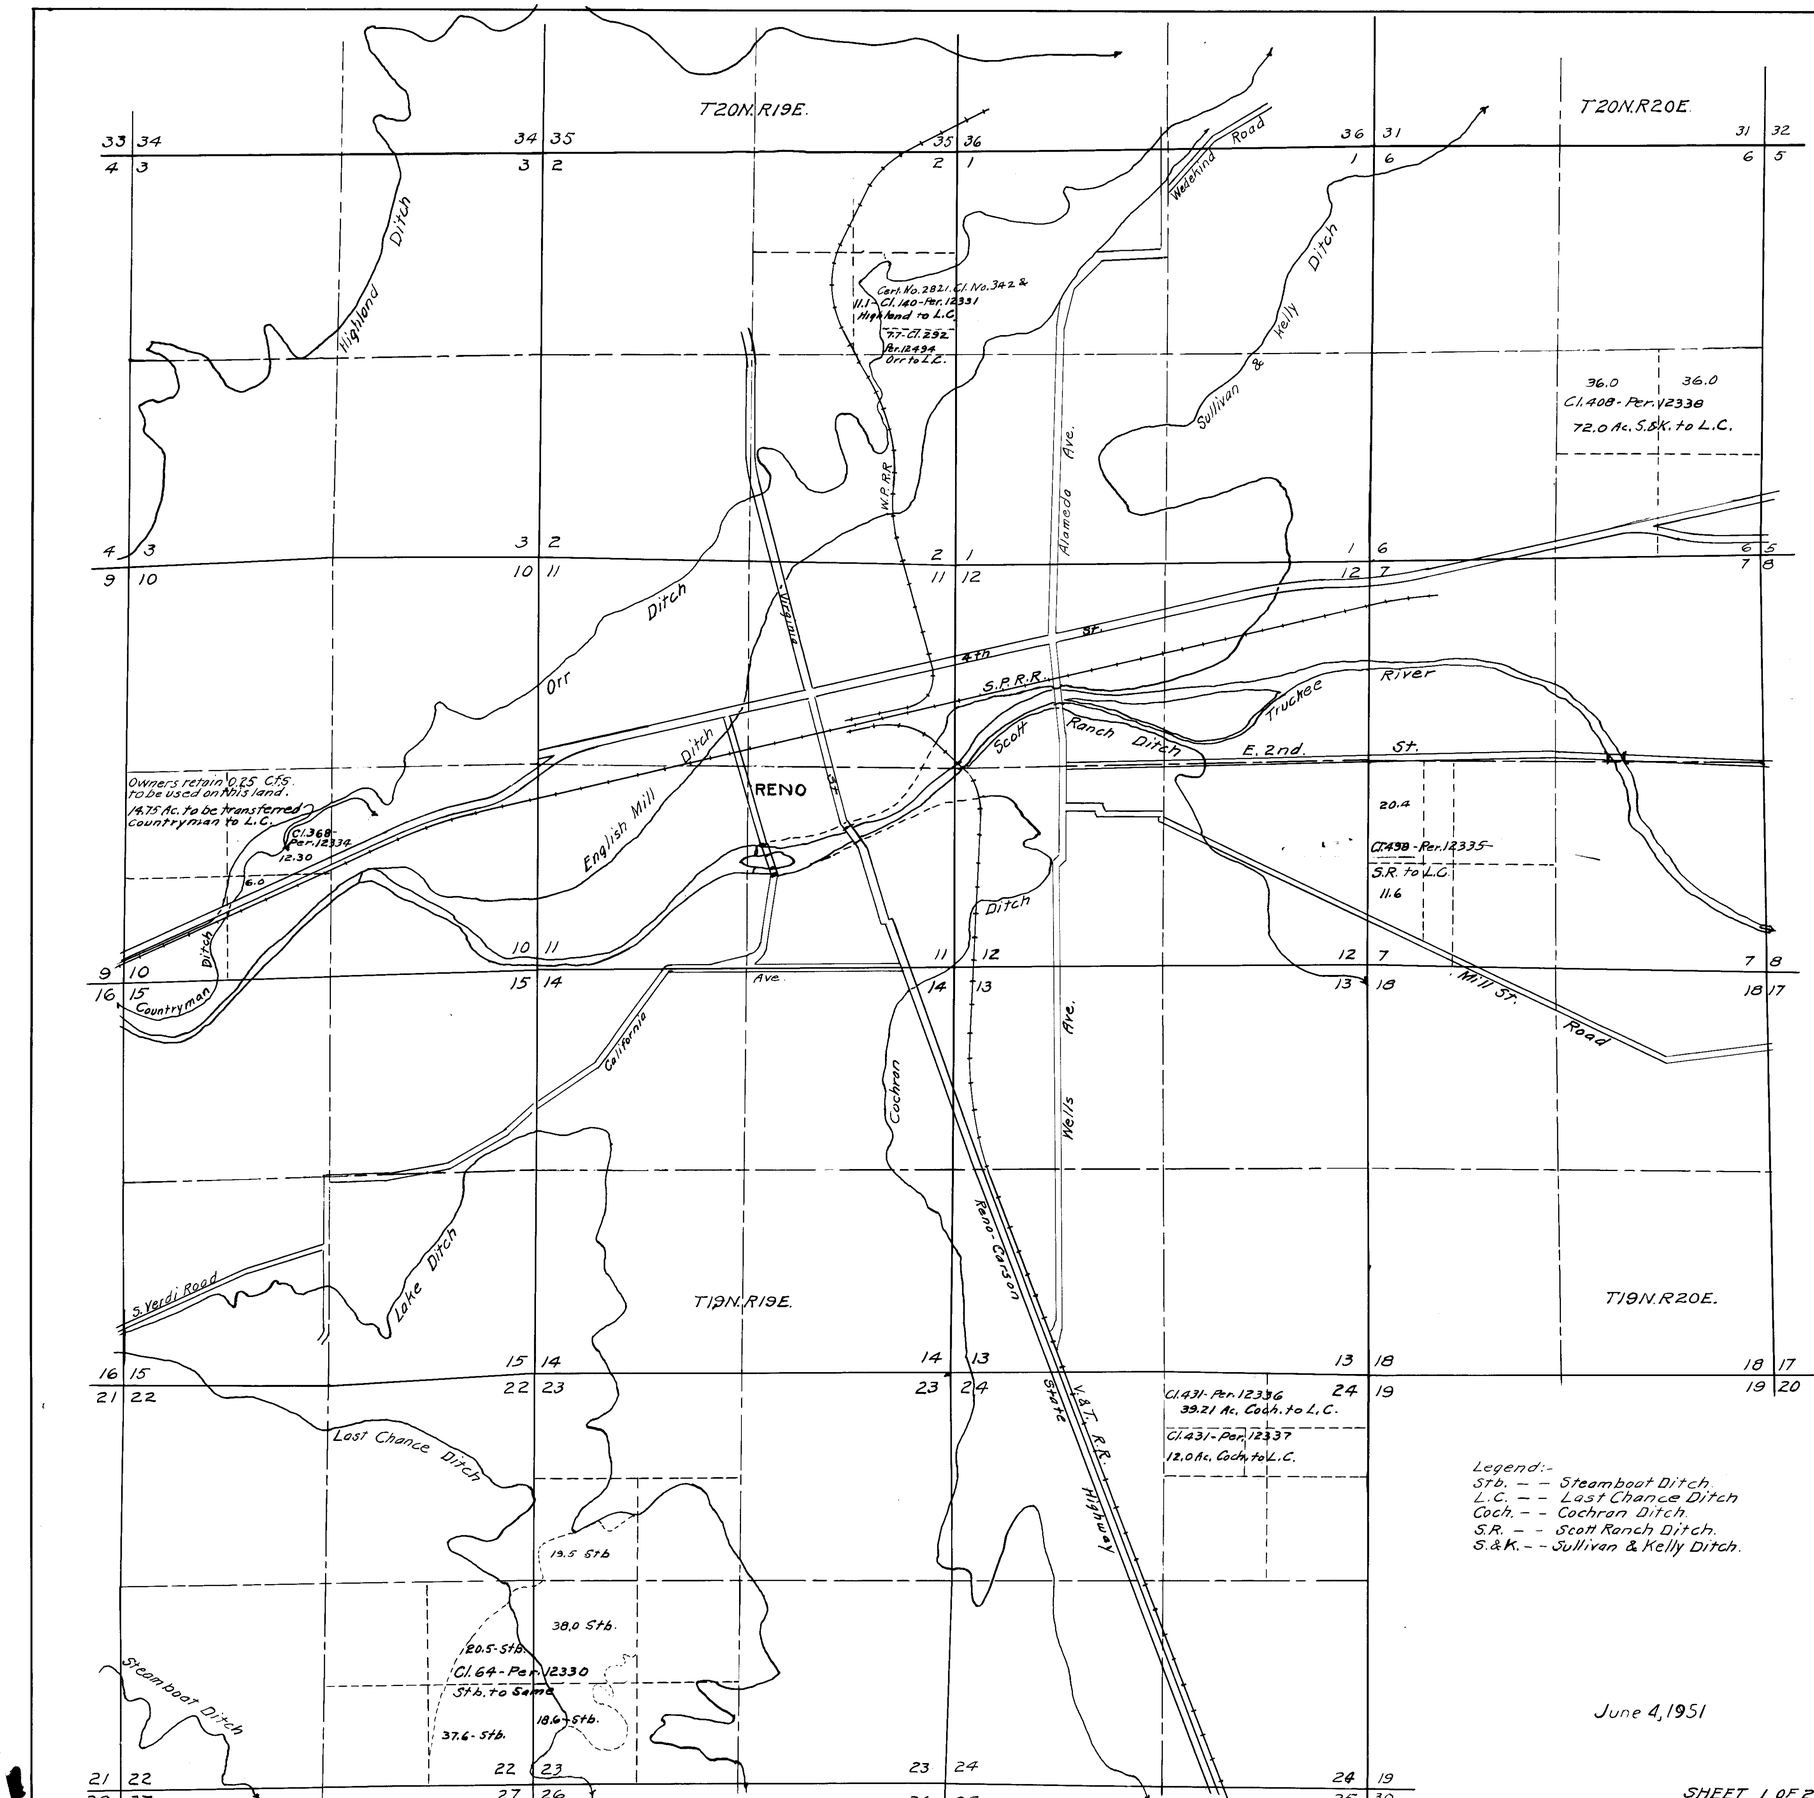

3643	July 12, 1951.
3644	July 12, 1951.
3645	July 12, 1951.
3646	July 12, 1951.
3647	July 12, 1951.
3648	July 12, 1951.
3649	July 12, 1951.
3650	July 12, 1951.

STATE OF NEVADA }
COUNTY OF WASHOE } SS.

I, C.V. Taylor, being first duly sworn, depose and say that this map, consisting of two sheets, has been correctly drawn to the designated scale from the field notes of surveys made by me, and from data obtained from the Federal Adjudication Maps, and the Truckee River Final Decree. That the original and proposed points of diversion have been shown on map accompanying the applications now on file in the office of the State Engineer. That the original places of use and the present places of use are correctly designated hereon.

C.V. Taylor, State Water-right Surveyor.

Subscribed and sworn to before me this 28th day of May, 1951

Martha M. Russell

Notary Public in and for Washoe County, Nevada.

MAP TO ACCOMPANY PROOFS OF APPLICATION OF WATER TO BENEFICIAL USE BY LOUIS DAMONTE, UNDER PERMITS NO. 12494, 12330, 12331 and 12334 to 12338 Incl.

WASHOE COUNTY, NEVADA

Taylor & Curran, Reg. Engineers
29 E. 1st. St, Reno, Nevada.

12335

53372 53371 53370 12330–12331–12334–12335–12336–12337–12338–12494

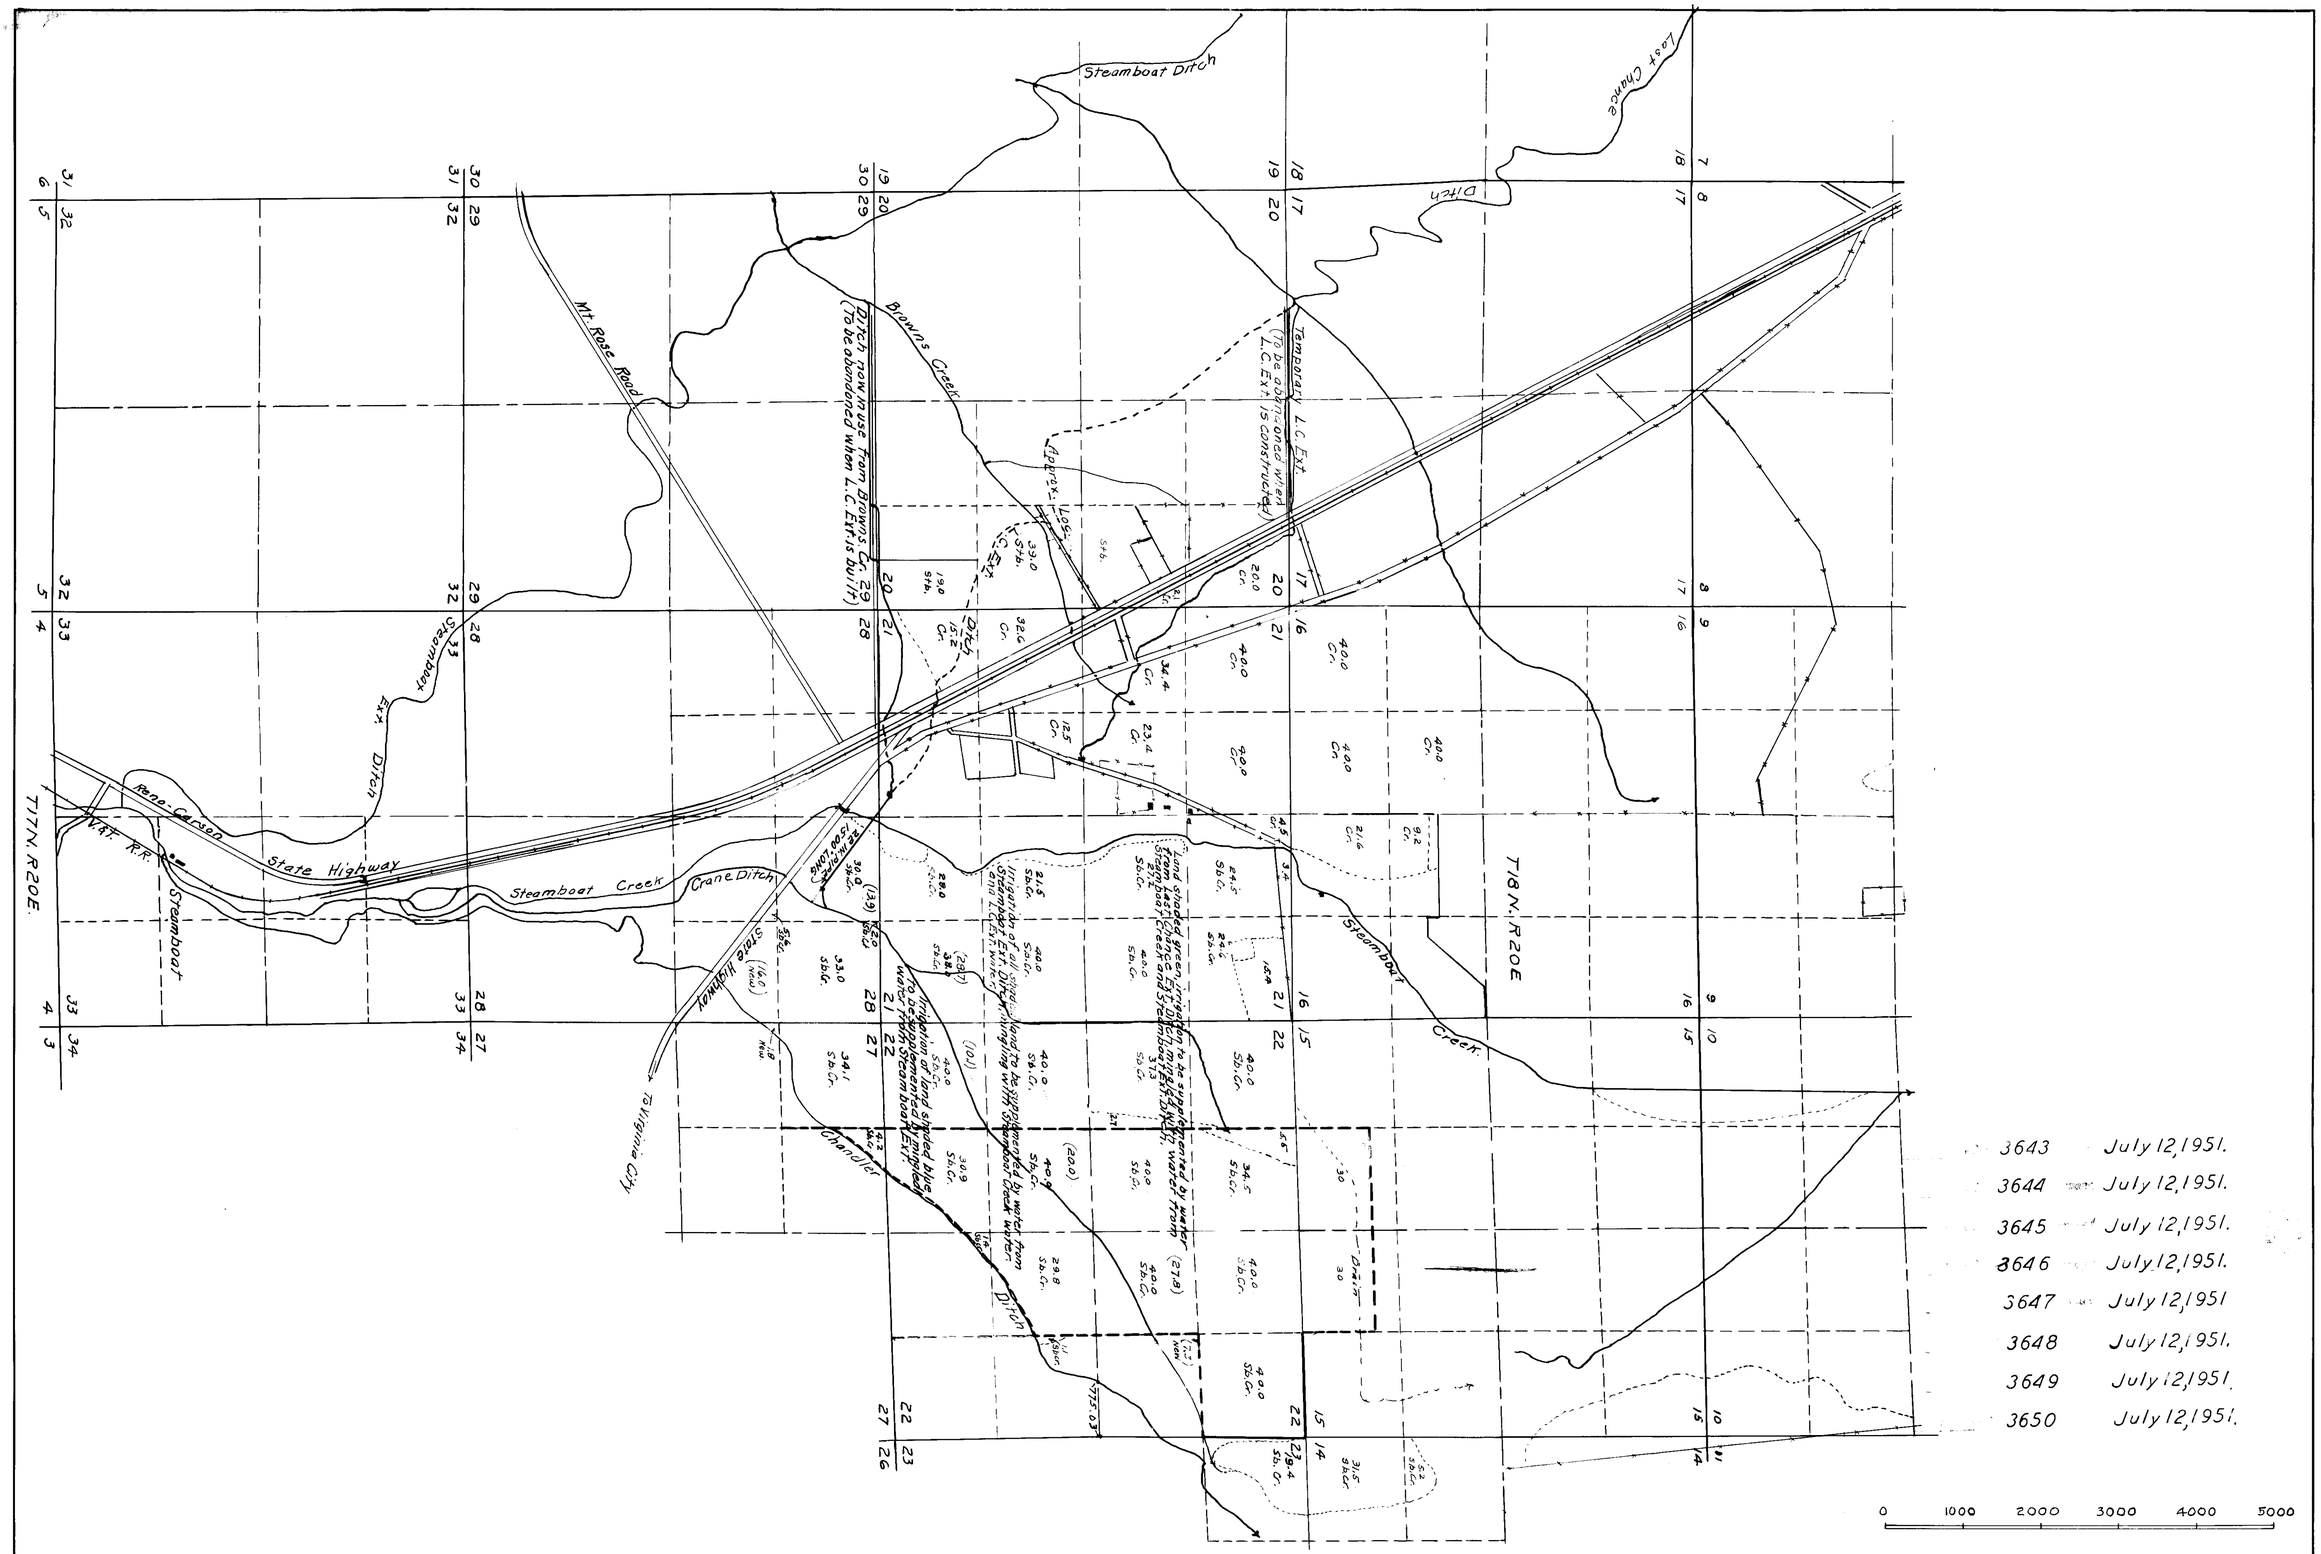

Legend:-
Stb. - Steamboat Ditch
L.C. - Last Chance Ditch
Sb.Cr. - Steamboat Creek
Cr. - Browns Creek
(139) - Areas shown thus apply to green shade.

June 4, 1951

SHEET 2 OF 2

MAP TO ACCOMPANY PROOFS OF APPLICATION OF WATER TO BENEFICIAL USE BY LOUIS DAMONTE UNDER PERMITS NO. 12494, 12330, 12331 and 12334 to 12338 Incl.
WASHOE COUNTY, NEVADA.

Taylor & Curran, Reg. Engineers
29 E. 1st St., Reno, Nevada.

75402
75253
[illegible]
[illegible]
71729
69842
[illegible]
63970

[illegible] 53374 53373 53372 53371 53370 12330–12331–12334–12335–12337–12336–12338–12494 12330

12330