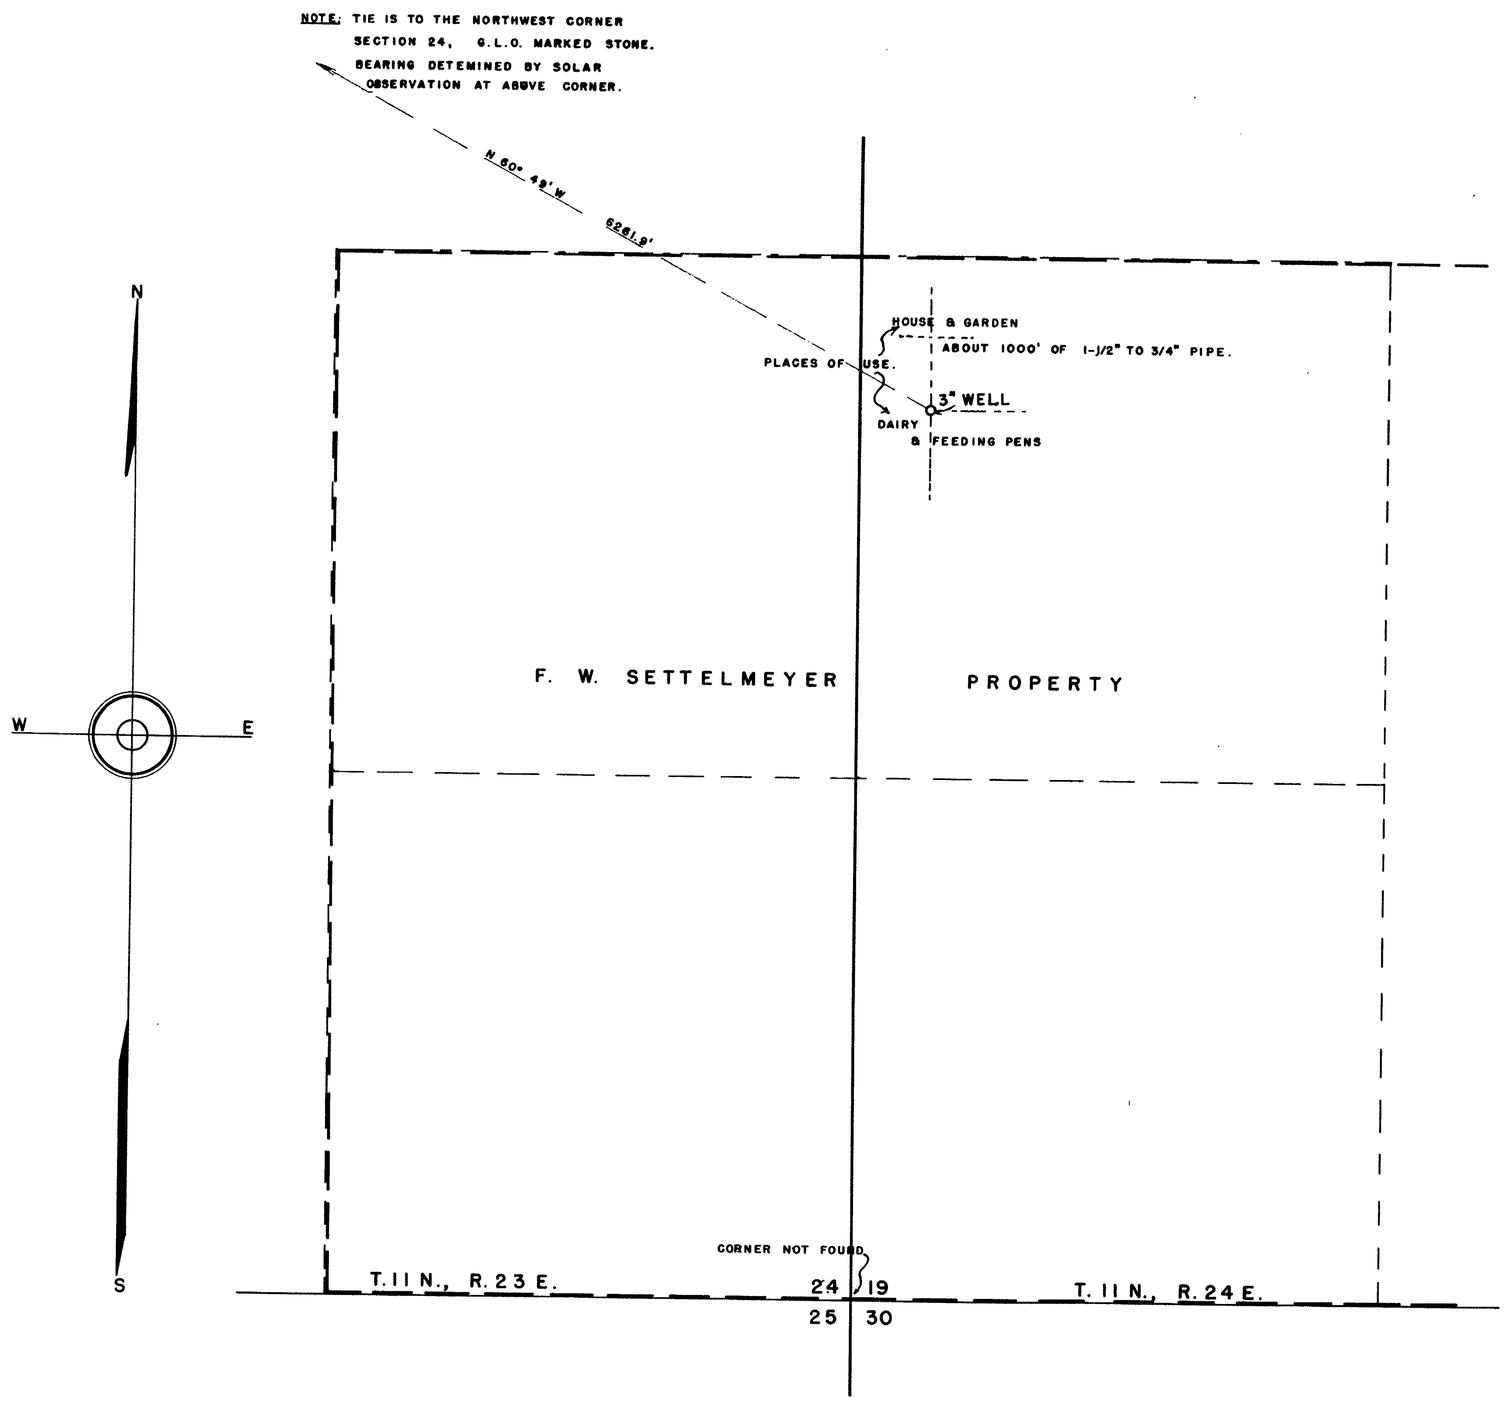

STATE of NEVADA
County of STOREY } ss

I, Walter G. Reid, being first duly sworn, depose and say that this map, consisting of 1 sheet, has been correctly drawn to the designated scale from field notes of a survey made by me between the 1st. and 20th. day of March, 1948; that it truly and correctly represents the location and extent of the works used to divert water from underground source, in Lyon County, by F. W. Settelmeyer for stockwatering and domestic purposes. That the point of diversion, the approximate location and size of the diverting conduit, the place and manner of use; and the location and names of all other works or streams which are crossed by, or connected with the said works, are fully and correctly designated thereon.

Walter G. Reid
State Water Right Surveyor

Subscribed and sworn to before me this 3rd day of April, 1948.

W. J. Hawley
Notary Public in and for Storey County, Nevada.

SCALE— 1" = 200'

200 100 0 200 400 600 800

Certificate No. 3230 Issued March 21, 1949

FILED
April 12, 1948
STATE ENGINEER'S OFFICE

MAP
TO ACCOMPANY APPLICATION
TO APPROPRIATE WATER FOR
STOCKWATERING & DOMESTIC
BY F. W. SETTELMEYER FROM
UNDERGROUND SOURCE

12342