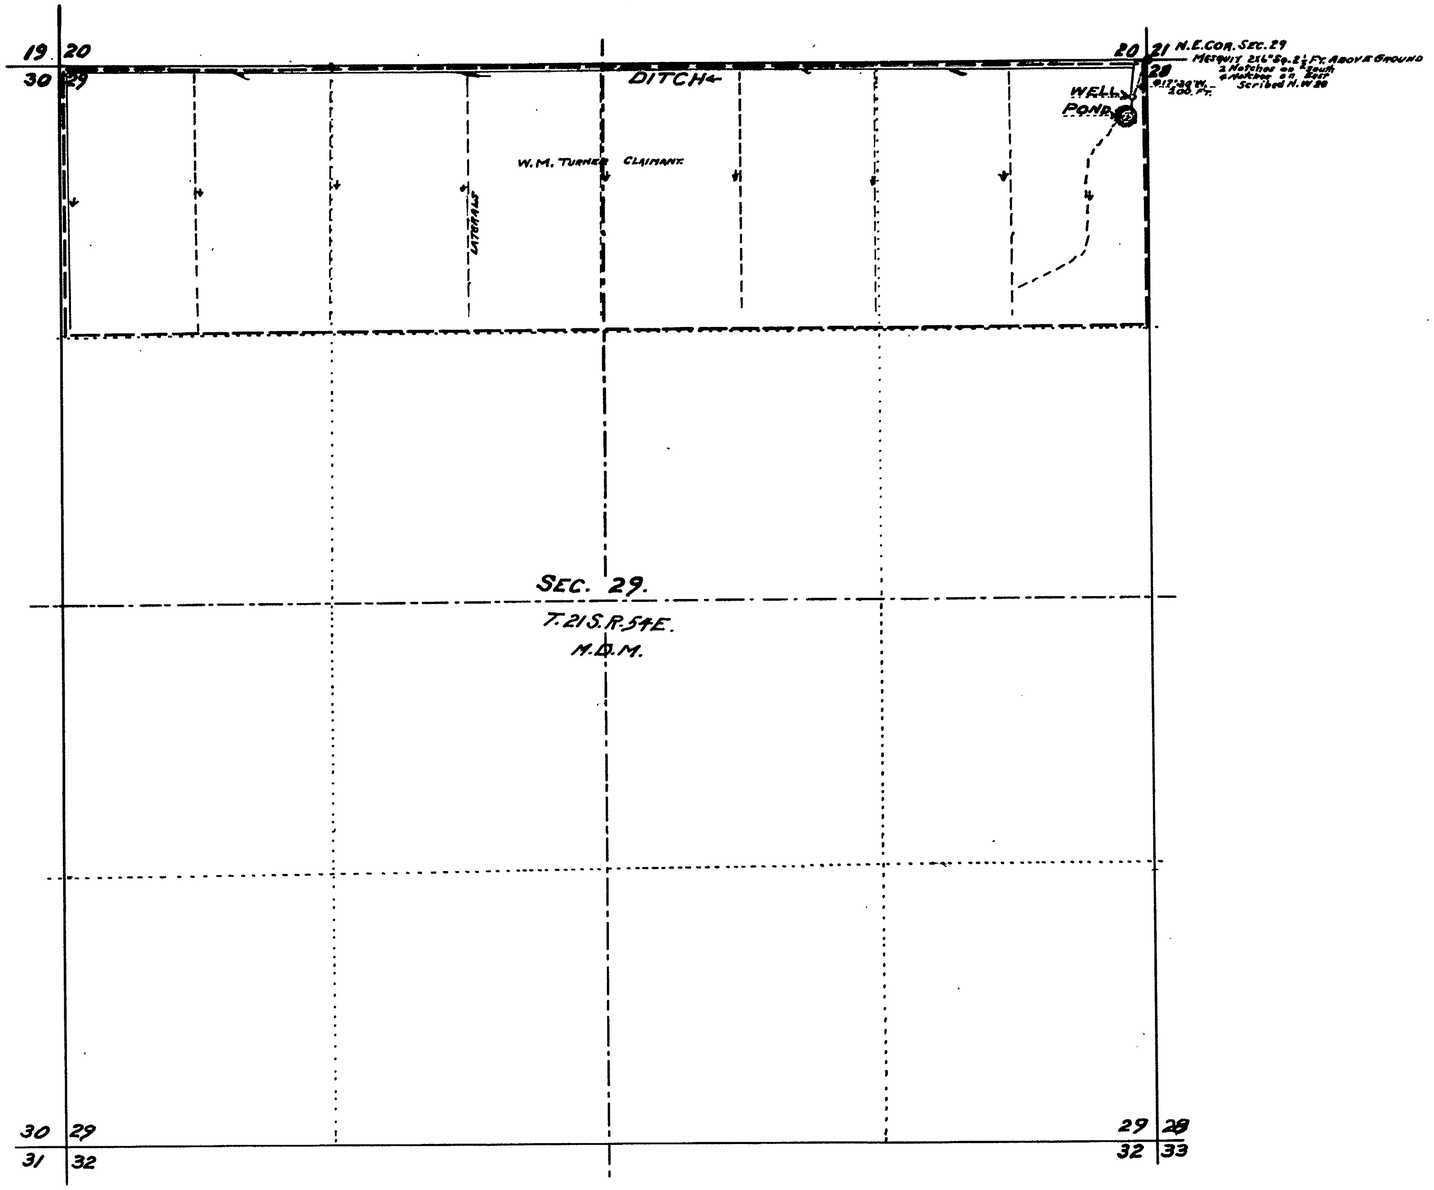


NORTH.

STATE OF NEVADA }
COUNTY OF NYE . } S.S.

I, Charles G. Walker, being first duly sworn, depose and say that this map has been correctly drawn to the designated scale from field notes of a survey made by me May 25, 1948; that it truly and correctly represents the proposed location and extent of the works used to divert water from an underground source, in Nye County, by William M. Turner, for Domestic and Irrigation purposes. That the proposed point of diversion, the approximate location and size of diversion works all reservoirs or basins, the location and manner of all other works which will cross or connect with the proposed works, and the boundary of all lands, showing by 40 Acre subdivisions the areas proposed to be irrigated, are fully and correctly shown thereon. Course was deflected from the Section Survey.

Charles G. Walker
State Water Right Surveyor.

Subscribed and sworn to before me this 5 day of October 1948.

Dorothy M. Andre
Notary Public in and For Nye County, Nevada.
My Commission Expires March 7, 1950

FILED
October 7, 1948
STATE ENGINEER'S OFFICE

12355

00 500. 1000 1500 2000.
SCALE 1 IN. = 400. FT.

MAP TO
ACCOMPANY APPLICATION TO
DRILL FOR AND APPROPRIATE
UNDERGROUND WATER,
FOR
DOMESTIC AND IRRIGATION
PURPOSES
By WILLIAM M. TURNER.

15111

12355-15111