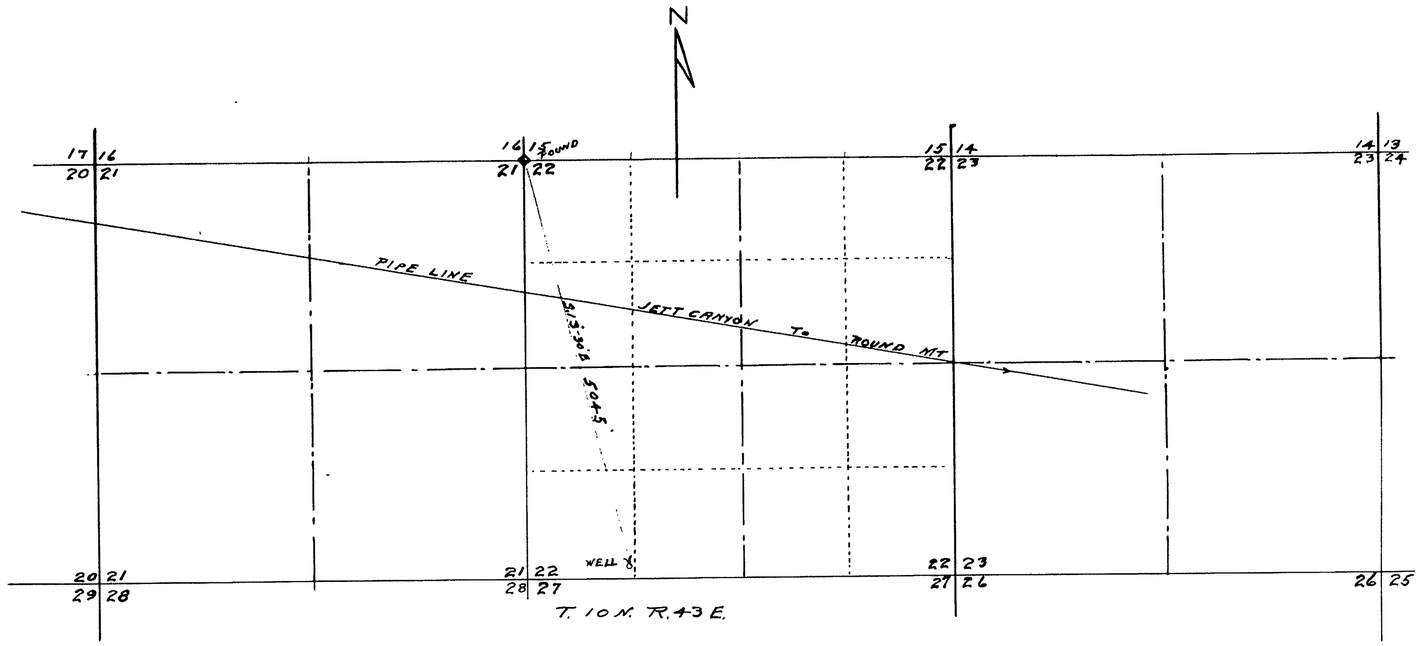

State of Nevada }
County of Nye }

I, D S Johnson, being first duly sworn, depose and say that this Map consisting of one sheet has been correctly drawn to the designated scale from field notes of a survey made by me March 11th and 12th, 1948 that it truly and correctly represents the location of the well used to divert water from an underground source by Armando A. Francisco. for Stock watering.

D S Johnson
State Water Right Survey or
Nevada Reg. Eng. # 133

Subscribed and sworn to before me this 15th day of March 1948

Hans Jensen
Notary Public

500 1000 2000 3000 4000

Certificate No. 9658 July 24 1951

FILED
March 23, 1948

MAP

TO ACCOMPANY APPLICATION
TO APPROPRATE WATER FROM A WELL
FOR STOCK WATERING
BY
ARMANDO. A. FRANCISCO

scale 1" = 1000' Feb. 13th, 1948

12356