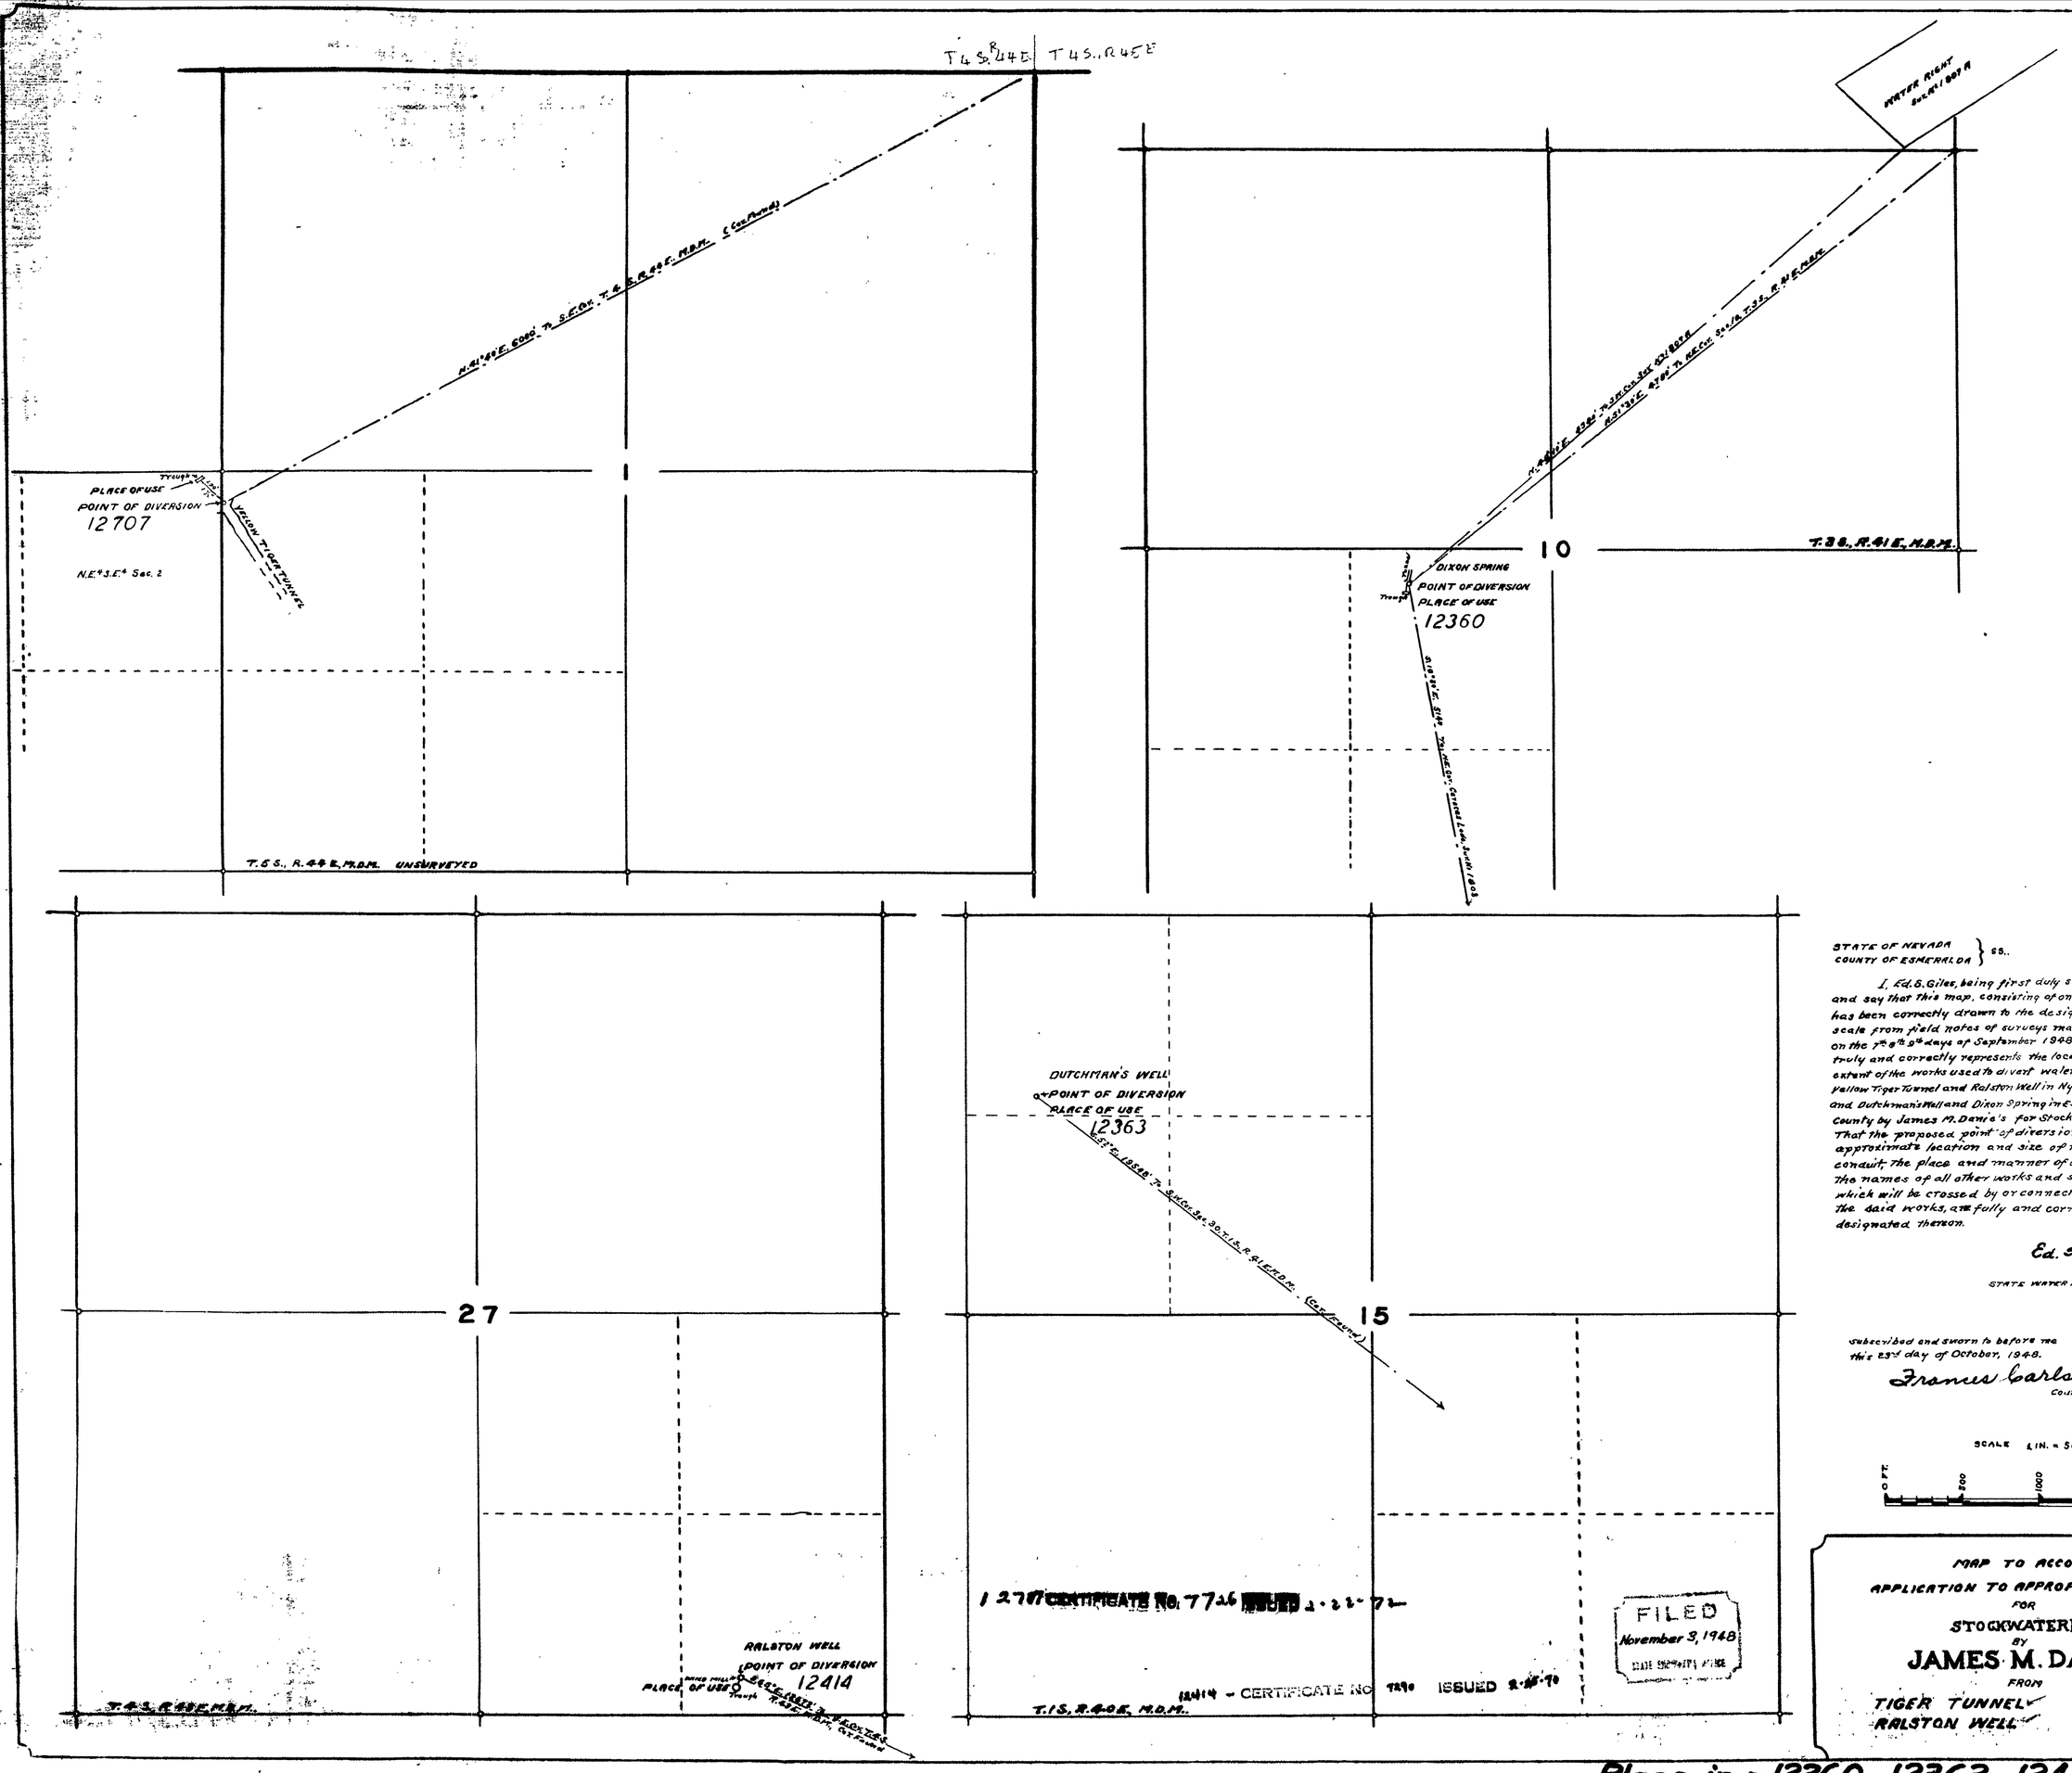

STATE OF NEVADA
COUNTY OF ESMERALDA } ss.

I, Ed. S. Giles, being first duly sworn, depose and say that this map, consisting of one sheet, has been correctly drawn to the designated scale from field notes of surveys made by me on the 7th & 8th days of September 1948. That it truly and correctly represents the location and extent of the works used to divert water from Yellow Tiger Tunnel and Ralston Well in Nye County and Dutchman's Well and Dixon Spring in Esmeralda County by James M. Daniels for Stockwatering: That the proposed point of diversion, the approximate location and size of the diverting conduit, the place and manner of use, and the names of all other works and streams which will be crossed by or connected with the said works, are fully and correctly designated thereon.

Ed. S. Giles

STATE WATER RIGHT SURVEYOR.

Subscribed and sworn to before me this 23rd day of October, 1948.

Frances Carlson
County Clerk.

MAP TO ACCOMPANY
APPLICATION TO APPROPRIATE WATER
FOR
STOCKWATERING
BY
JAMES M. DANIELS
FROM
TIGER TUNNEL — DIXON SPRING
RALSTON WELL — DUTCHMAN'S WELL.

Place in → 12360 12363 12414 12707