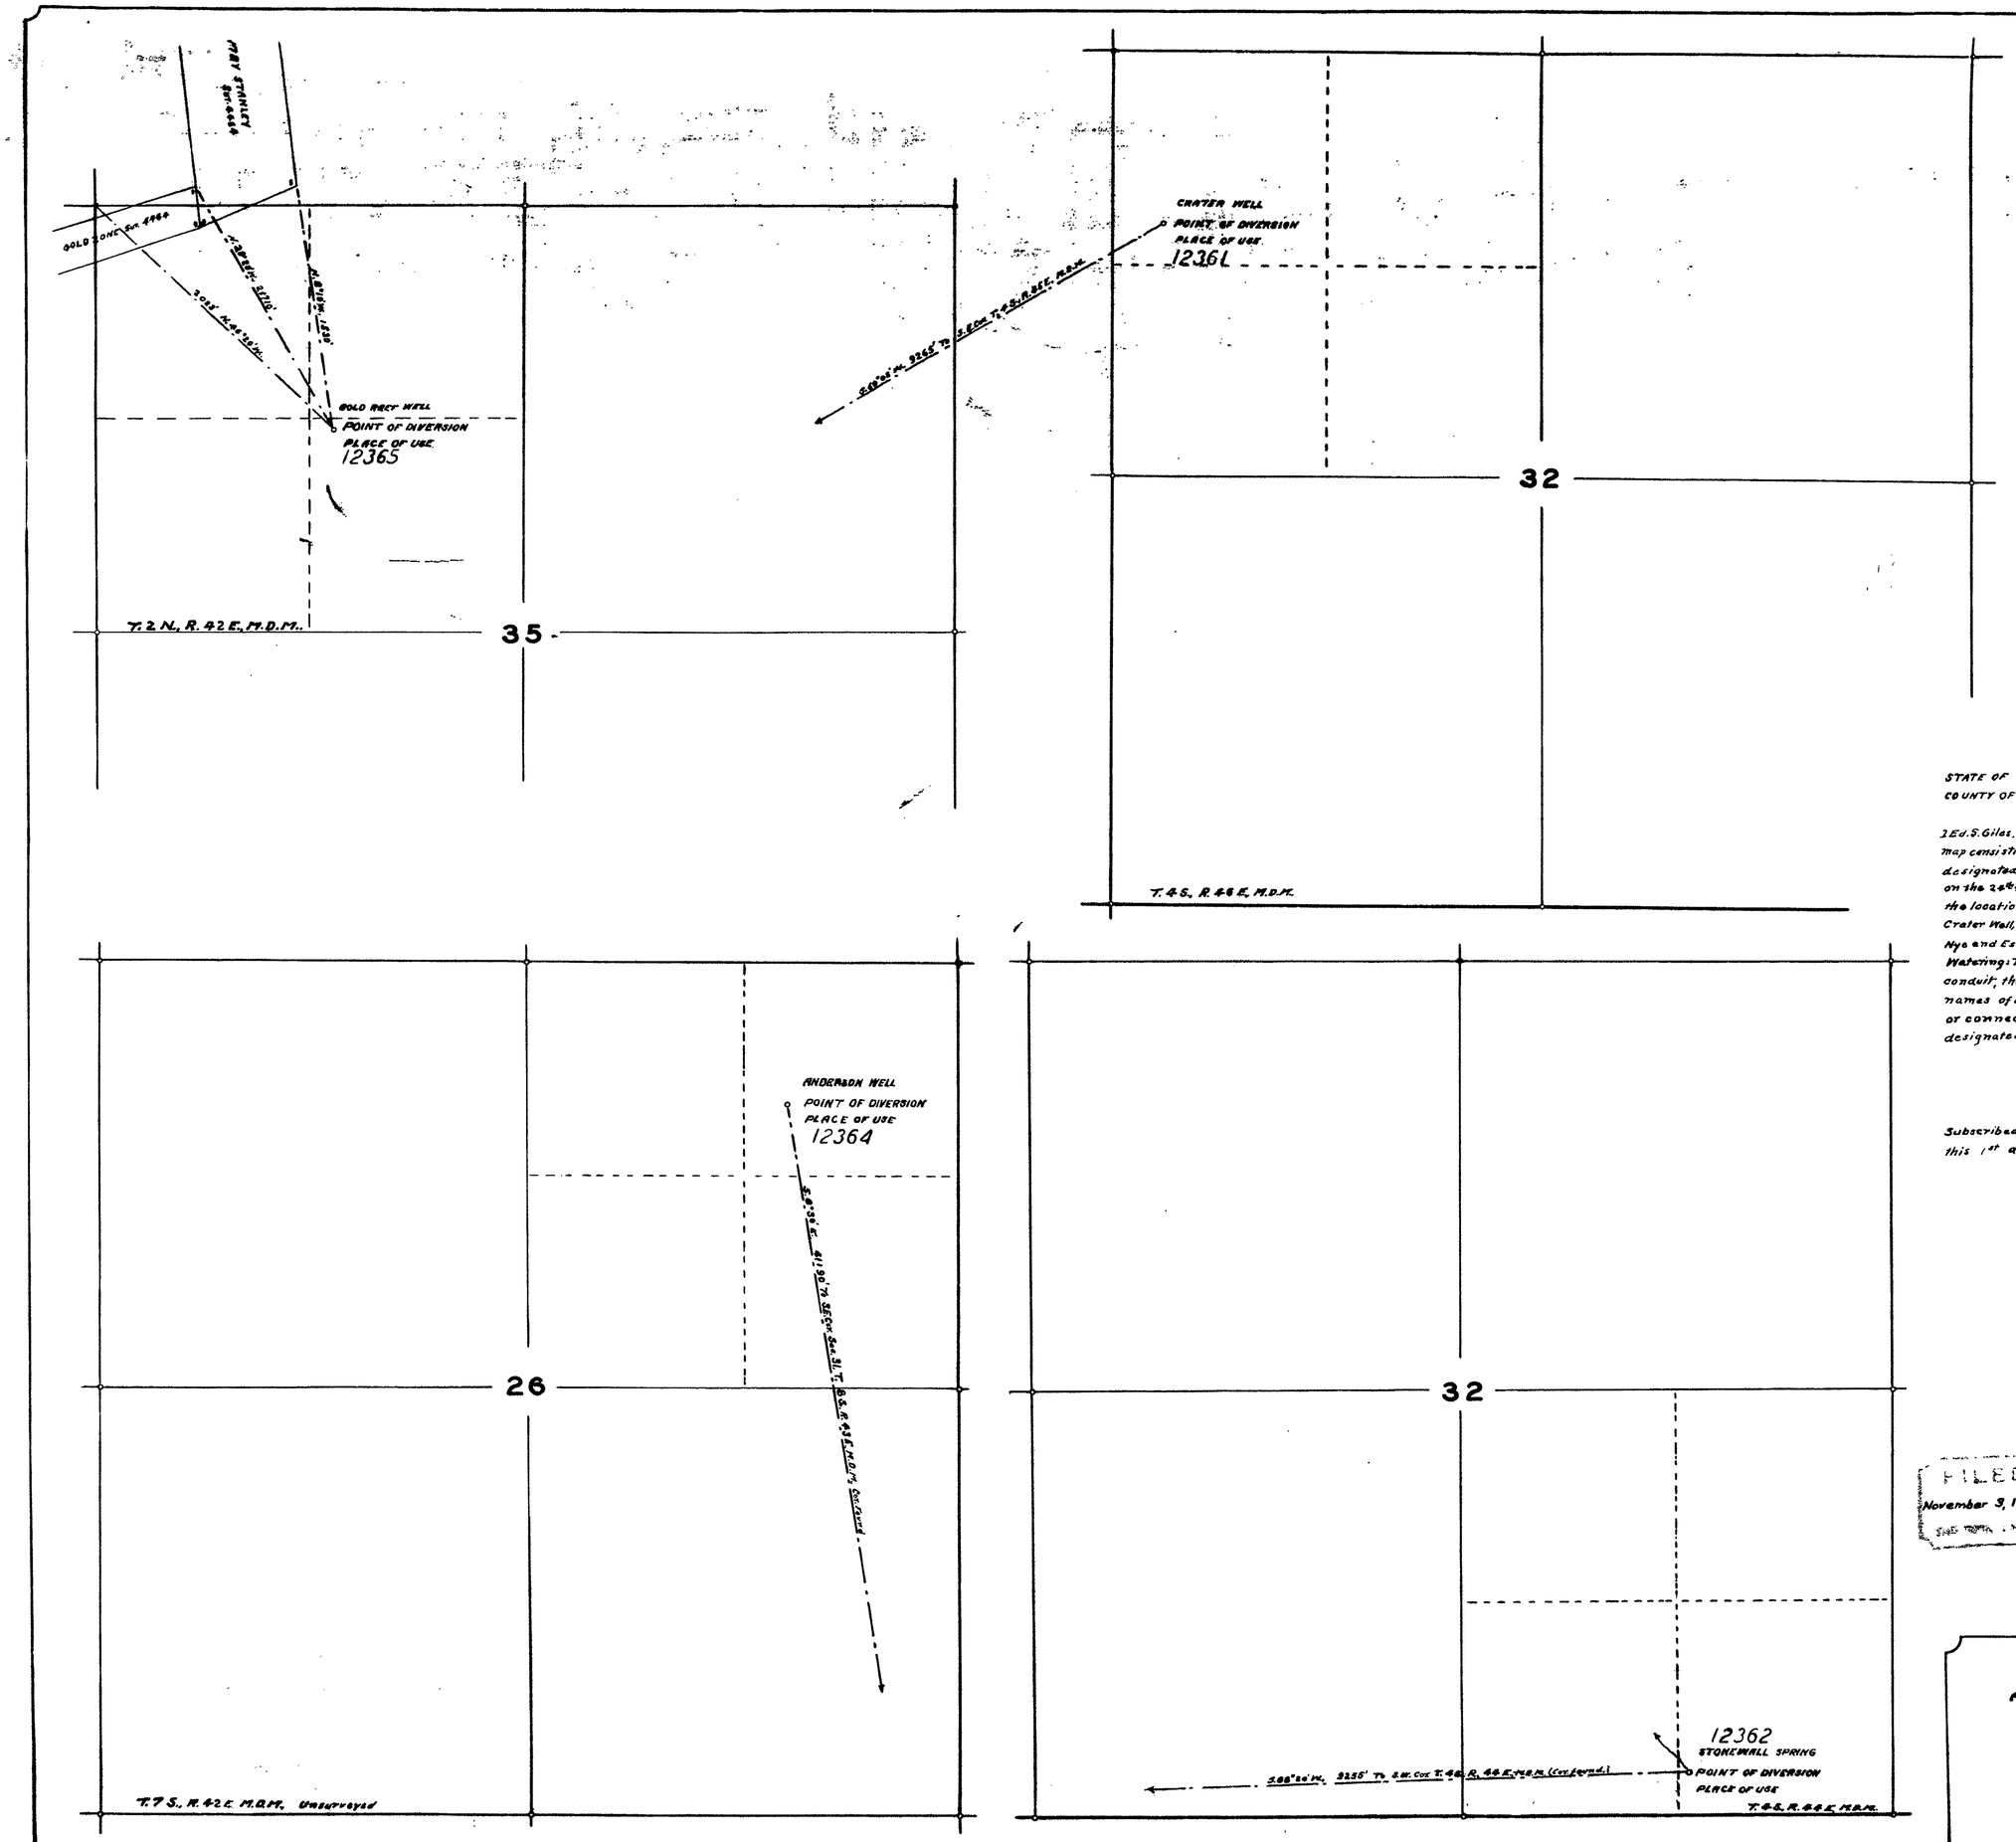

STATE OF NEVADA
COUNTY OF ESMERALDA } ss.

I Ed. S. Giles, being first duly sworn, depose and say that this map consisting of one sheet, has been correctly drawn to the designated scale from field notes of a survey made by me, on the 24th & 25th days of October, 1948 and correctly represents the location and extent of the works used to divert water from Crater Well, Stonewall Spring, Anderson Well & Gold Reef Well in Nye and Esmeralda Counties, by James M. Daniels, for Stock Watering: That the point of diversion, the location of the diverting conduit; the place and manner of use, and the location and names of all other works and streams which will be crossed by or connected with the said works, are fully and correctly designated thereon.

Ed. S. Giles

STATE WATER RIGHT SURVEYOR.

Subscribed and sworn to before me
this 1st day of November, 1948.

Frances Carlson

COUNTY CLERK.

FILED
November 3, 1948
STATE ENGINEER

12362 3773 Feb. 7, 1952
12364 3769 Feb. 7, 1952
Certificate No. 3579 Issued Mar. 4, 1951 for 0.005 cfs

SCALE 1 IN. = 500 FT.

0 FT. 500 1000 1500 2000

MAP TO ACCOMPANY
APPLICATION TO APPROPRIATE WATER
FOR
STOCKWATERING
BY
JAMES M. DANIELS
FROM
ANDERSON, GOLD REEF, CRATER WELLS
AND
STONEWALL SPRING.

Place in → 12361 12362 12364 12365