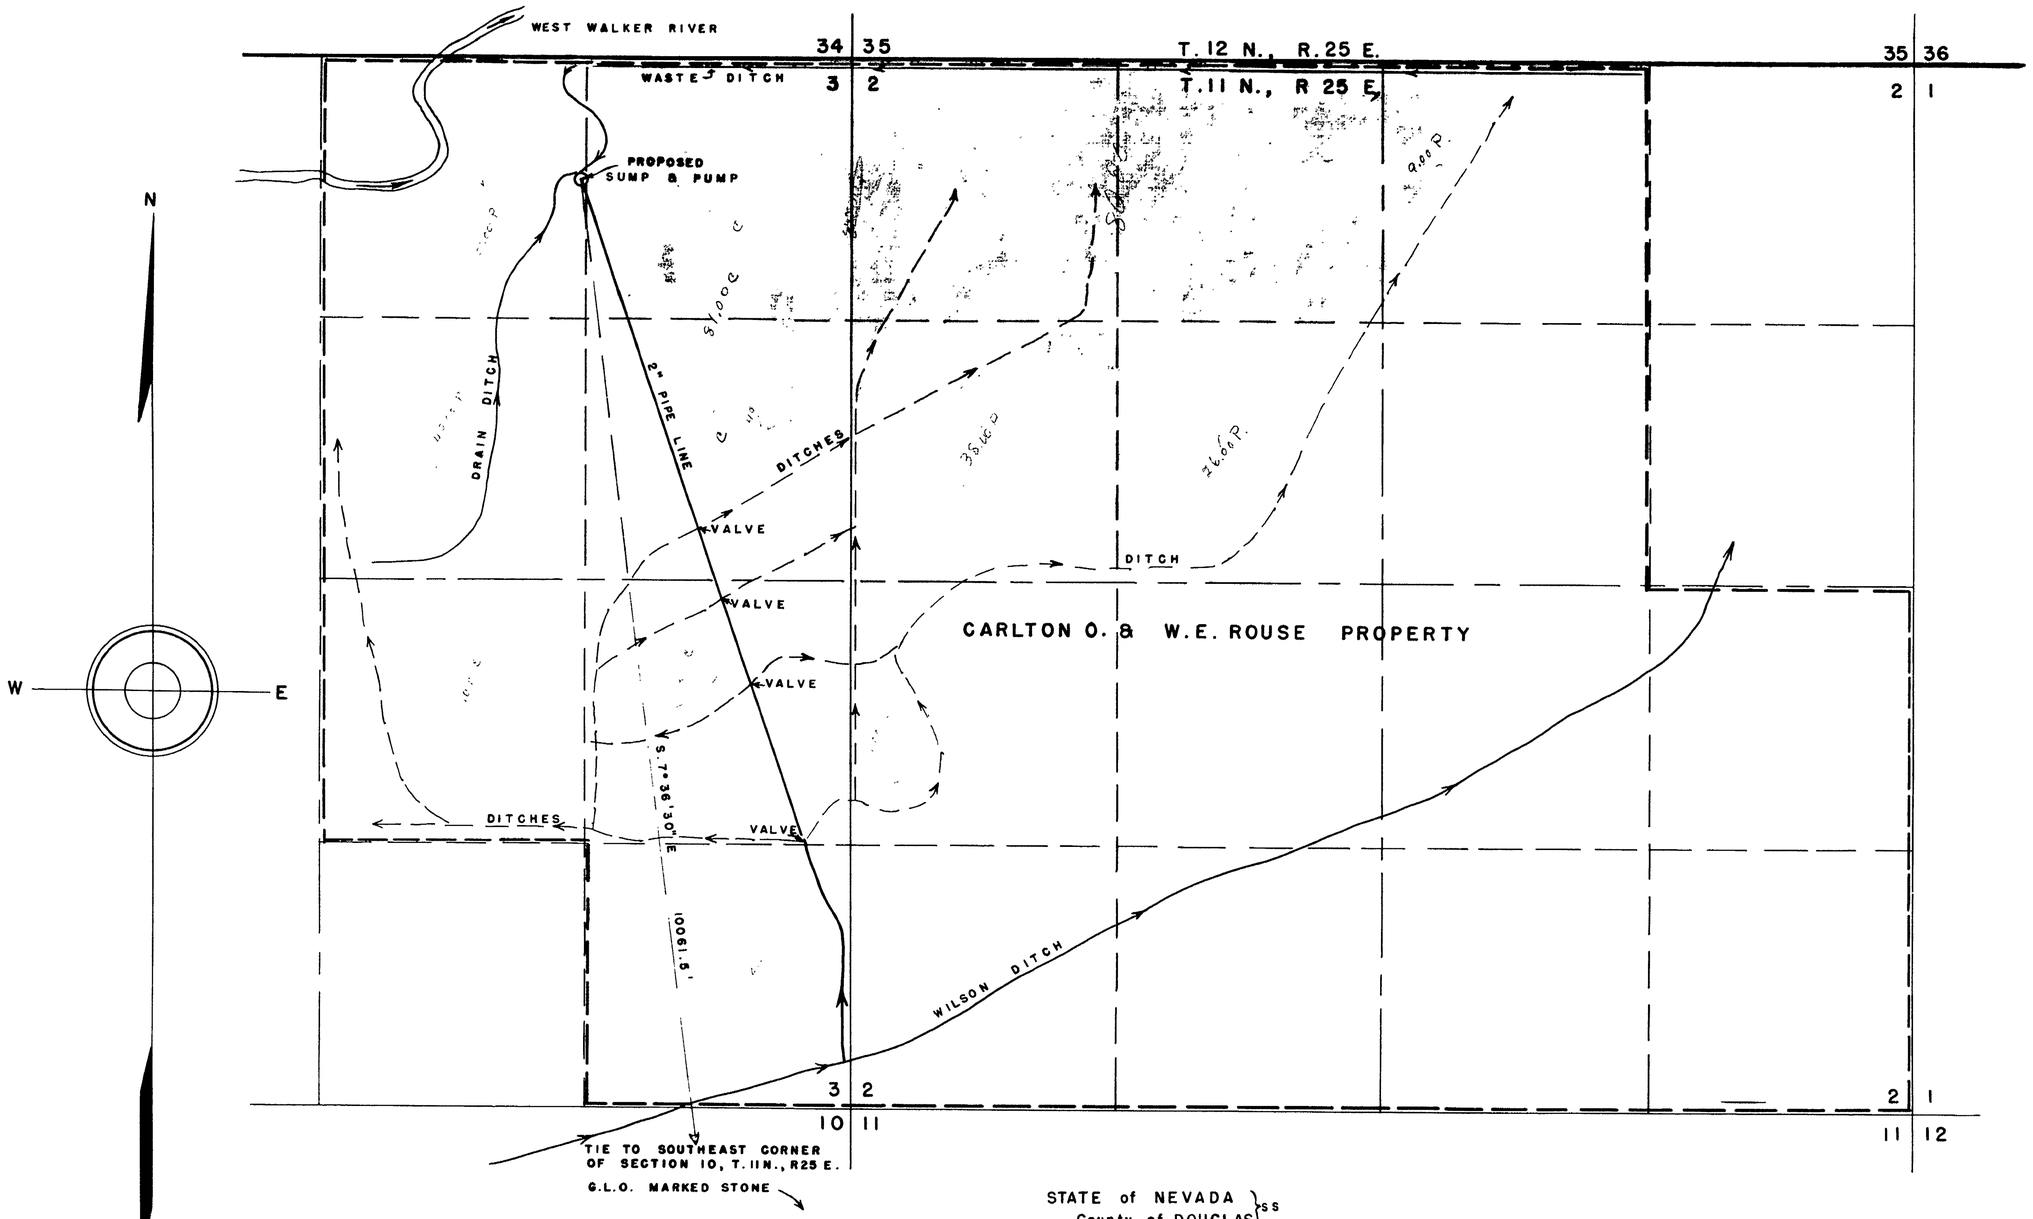

SECTION	SUBDIVISION	TWSHIP	RANGE	CULTIVATED ACREAGE	DISCRIPTION OF CULTURE	DATE OF FIRST CULTURE
3	E 1/2 NE 1/4	11 N	25 E	81	GRAIN & IDLE	P.B.U. 2354
"	NW 1/4 NE 1/4	"	"	31	PASTURE	P.B.U. 2354
"	SW 1/4 NE 1/4	"	"	40		P.B.U. 2354
"	NW 1/4 SE 1/4	"	"	40	IDLE	
"	NE 1/4 SE 1/4	"	"	38	GRAIN	P.B.U. 2354
2	N 1/2 NW 1/4	"	"	80	PASTURE	
"	SW 1/4 NW 1/4	"	"	38	ALFALFA & PASTURE	
"	SE 1/4 NW 1/4	"	"	26	PASTURE	
"	NW 1/4 SW 1/4	"	"	9	ALFALFA	P.B.U. 2354
"	NW 1/4 NE 1/4	"	"	9	PASTURE	

STATE of NEVADA }ss
County of DOUGLAS

I, Walter G. Reid, being first duly sworn, depose and say that this map, consisting of one sheet, has been correctly drawn to the designated scale from field notes of a survey made by me between the 6th and 9th days of June, 1948, that it truly and correctly represents the proposed location and extent of the works used to divert water from drainage ditch by pump, in Lyon County, by Carlton O. & W.E. ROUSE for irrigation purposes. That the proposed point of diversion, the approximate location and size of the diverting channel, all reservoirs or basins, the location and names of all other works which will cross or connect with the proposed works, and the boundary of all lands, showing by 40-acre subdivision the areas proposed to be irrigated are fully and correctly designated thereon.

Walter G. Reid
State Water Right Surveyor

Subscribed and sworn to before me this 7th day of July, 1948.

R. V. M. Abo
Notary Public in and for Douglas County, Nevada.

Memo Mr. Irelands stated he will file a new app. for balance of land Dec.

July 9, 1948

SCALE — 1" = 400'

0 100 200 300 400 800 1200 1600 2000

Certificate No. 5888 Issued Oct. 15, 1952

MAP
TO ACCOMPANY APPLICATION
TO APPROPRIATE WATER
FOR IRRIGATION
BY CARLTON O. & W.E. ROUSE FROM
DRAINAGE DITCHES

12384