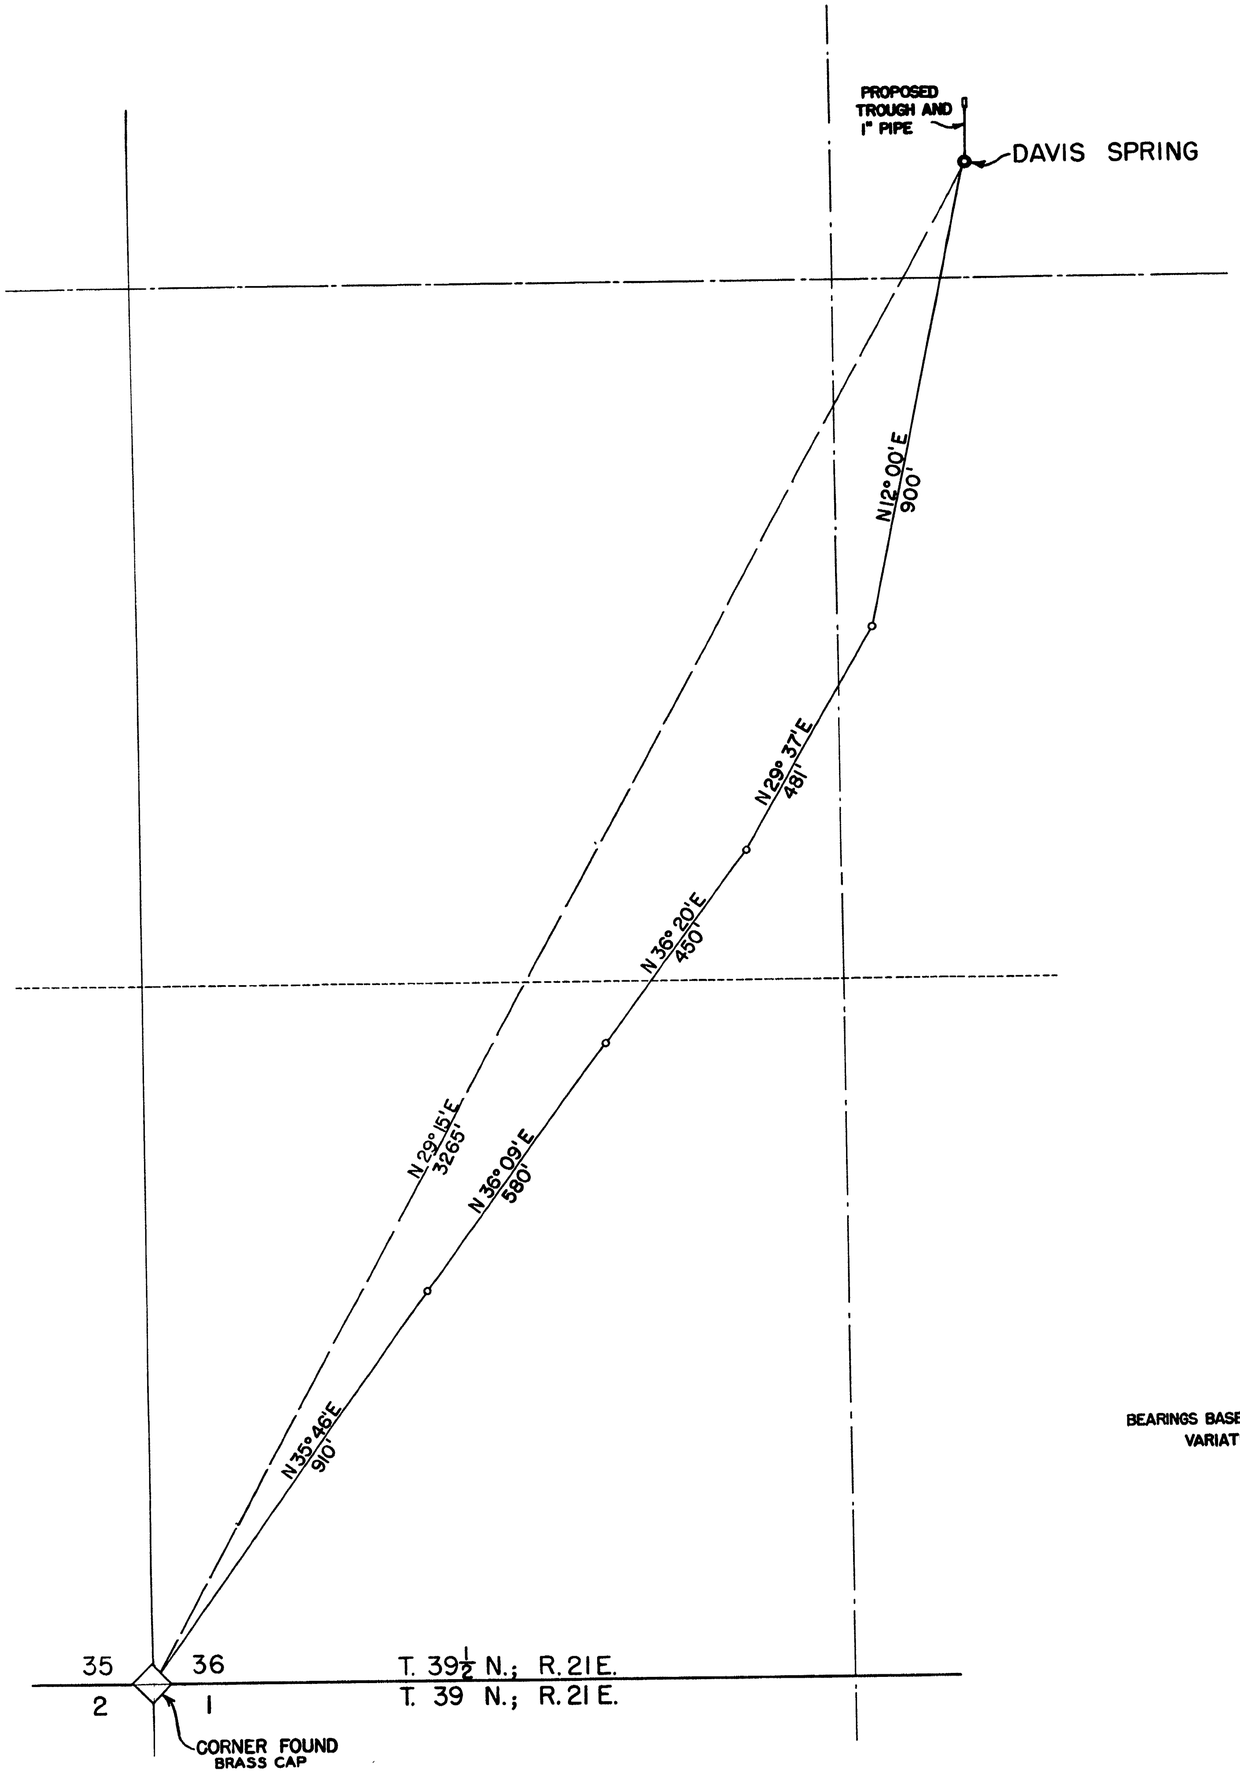

STATE OF CALIFORNIA SS.

County of Modoc

I, R. W. Haselwood, being duly sworn, depose and say that this map, consisting of one sheet, has been correctly prepared from field notes of a survey made by me on June 3, 1949; that it correctly depicts the location of the works used to divert water from Davis Spring, in Washoe County, Nevada, by James H. Davis for stockwatering purposes.

R. W. Haselwood

NEVADA STATE WATER RIGHT SURVEYOR

Subscribed and sworn to before me this 6th day of June, 1949.

Margaret R. Williams

Notary Public in and for Modoc County, California.

N

BEARINGS BASED ON MAGNETIC OBSERVATION
VARIATION USED - 19°46'

SCALE —— FEET

0 200 400 600

Certificate No. 3672 to July 24, 1951

JUNE 13, 1949

MAP

TO ACCOMPANY APPLICATION TO APPROPRIATE WATER FOR STOCKWATERING

FROM

DAVIS SPRING

BY

JAMES H. DAVIS

12392