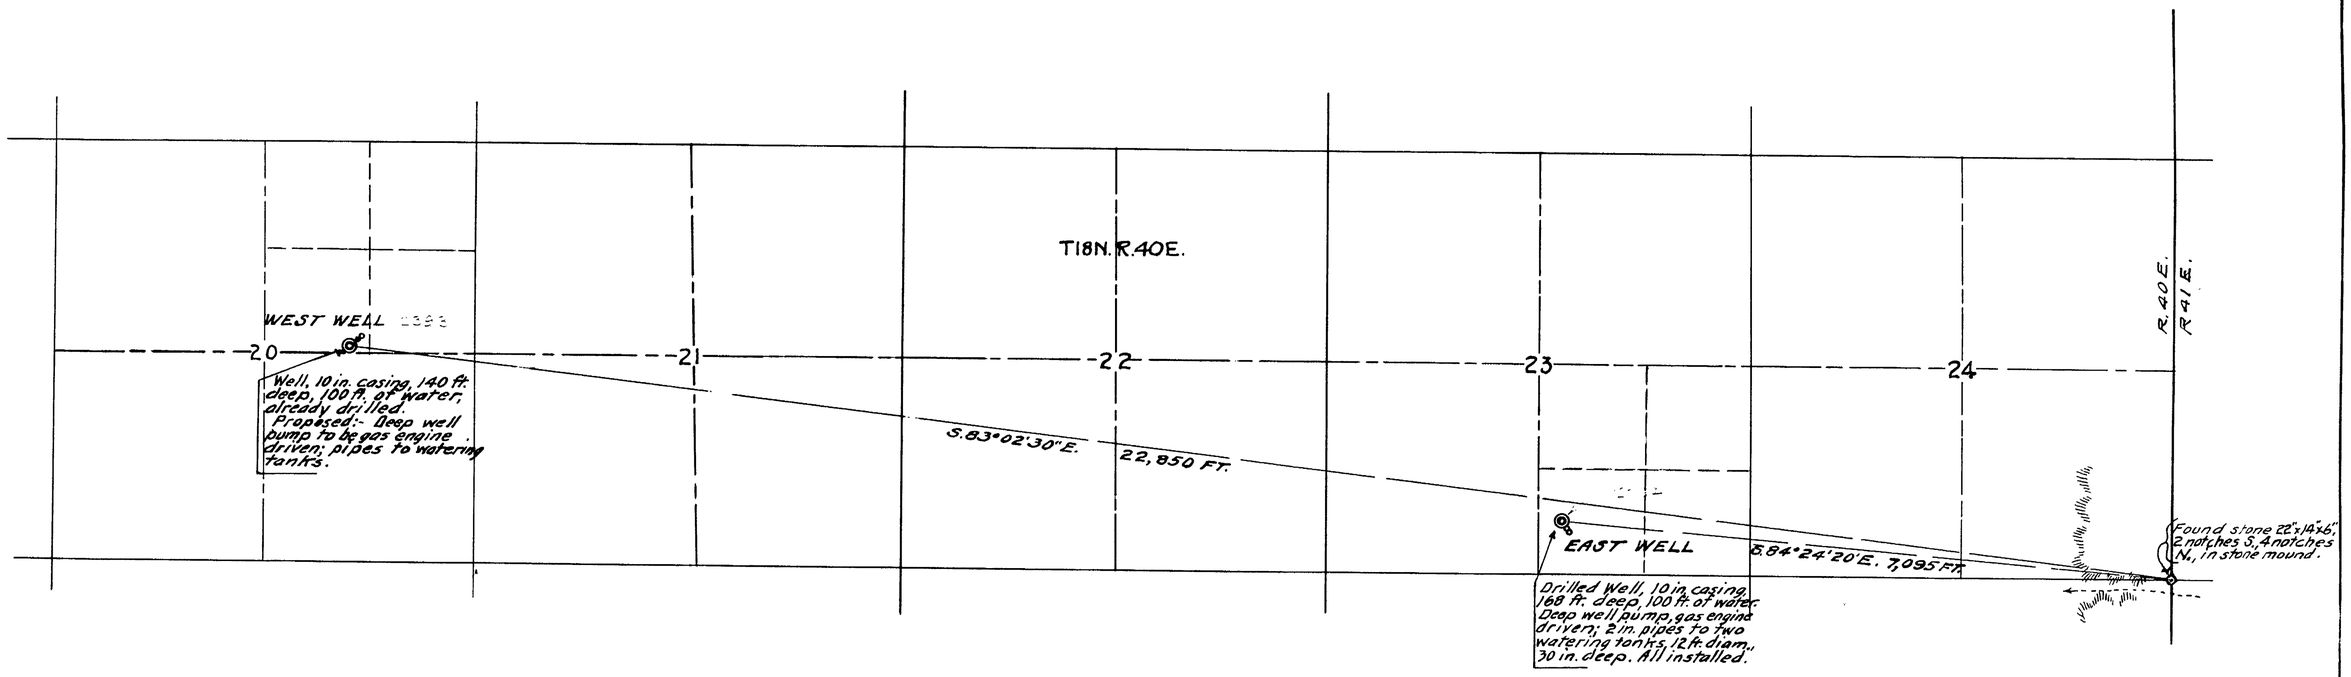

County of Washoe }
State of Nevada } SS.

I, C.V. Taylor, being first duly sworn, depose and say that this map has been correctly drawn to the designated scale from the field notes of a survey made by me, completed on the 20th day of March, 1948; that it truly and correctly represents the location and extent of the proposed works to divert water from East Well and West Well, Lander County, Nevada, by A.D. Drumm for stock watering and domestic purposes; that the proposed points of diversion and places of use are fully and correctly shown thereon.

C.V. Taylor
State Water Right Surveyor.

Subscribed and sworn to before me this 2nd. day of April, 1948.

Marthe M. Russell
Notary Public in and for Washoe County, Nevada

Basis of bearings:- Solar observation.

0 1000 2000 3000 4000 5000 FT.

Certificate No. 4246 Issued DEC 1 1948

(12393) 3316 Issued Dec. 14, 1949 for 0.0063 cfs for Stock + Dom.

FILED
April 3, 1948
STATE ENGINEER'S OFFICE

MAP TO ACCOMPANY
APPLICATIONS TO APPROPRIATE WATER
FOR STOCK WATERING AND DOMESTIC USES
BY A.D. DRUMM, FALLON, NEVADA,
FROM UNDERGROUND SOURCES.

SCALE ÷ 1 IN. = 1000 FT.

Taylor, Curran & Taylor, Reg. Eng'rs
29 E. First Street, Reno, Nevada.

12393–12394