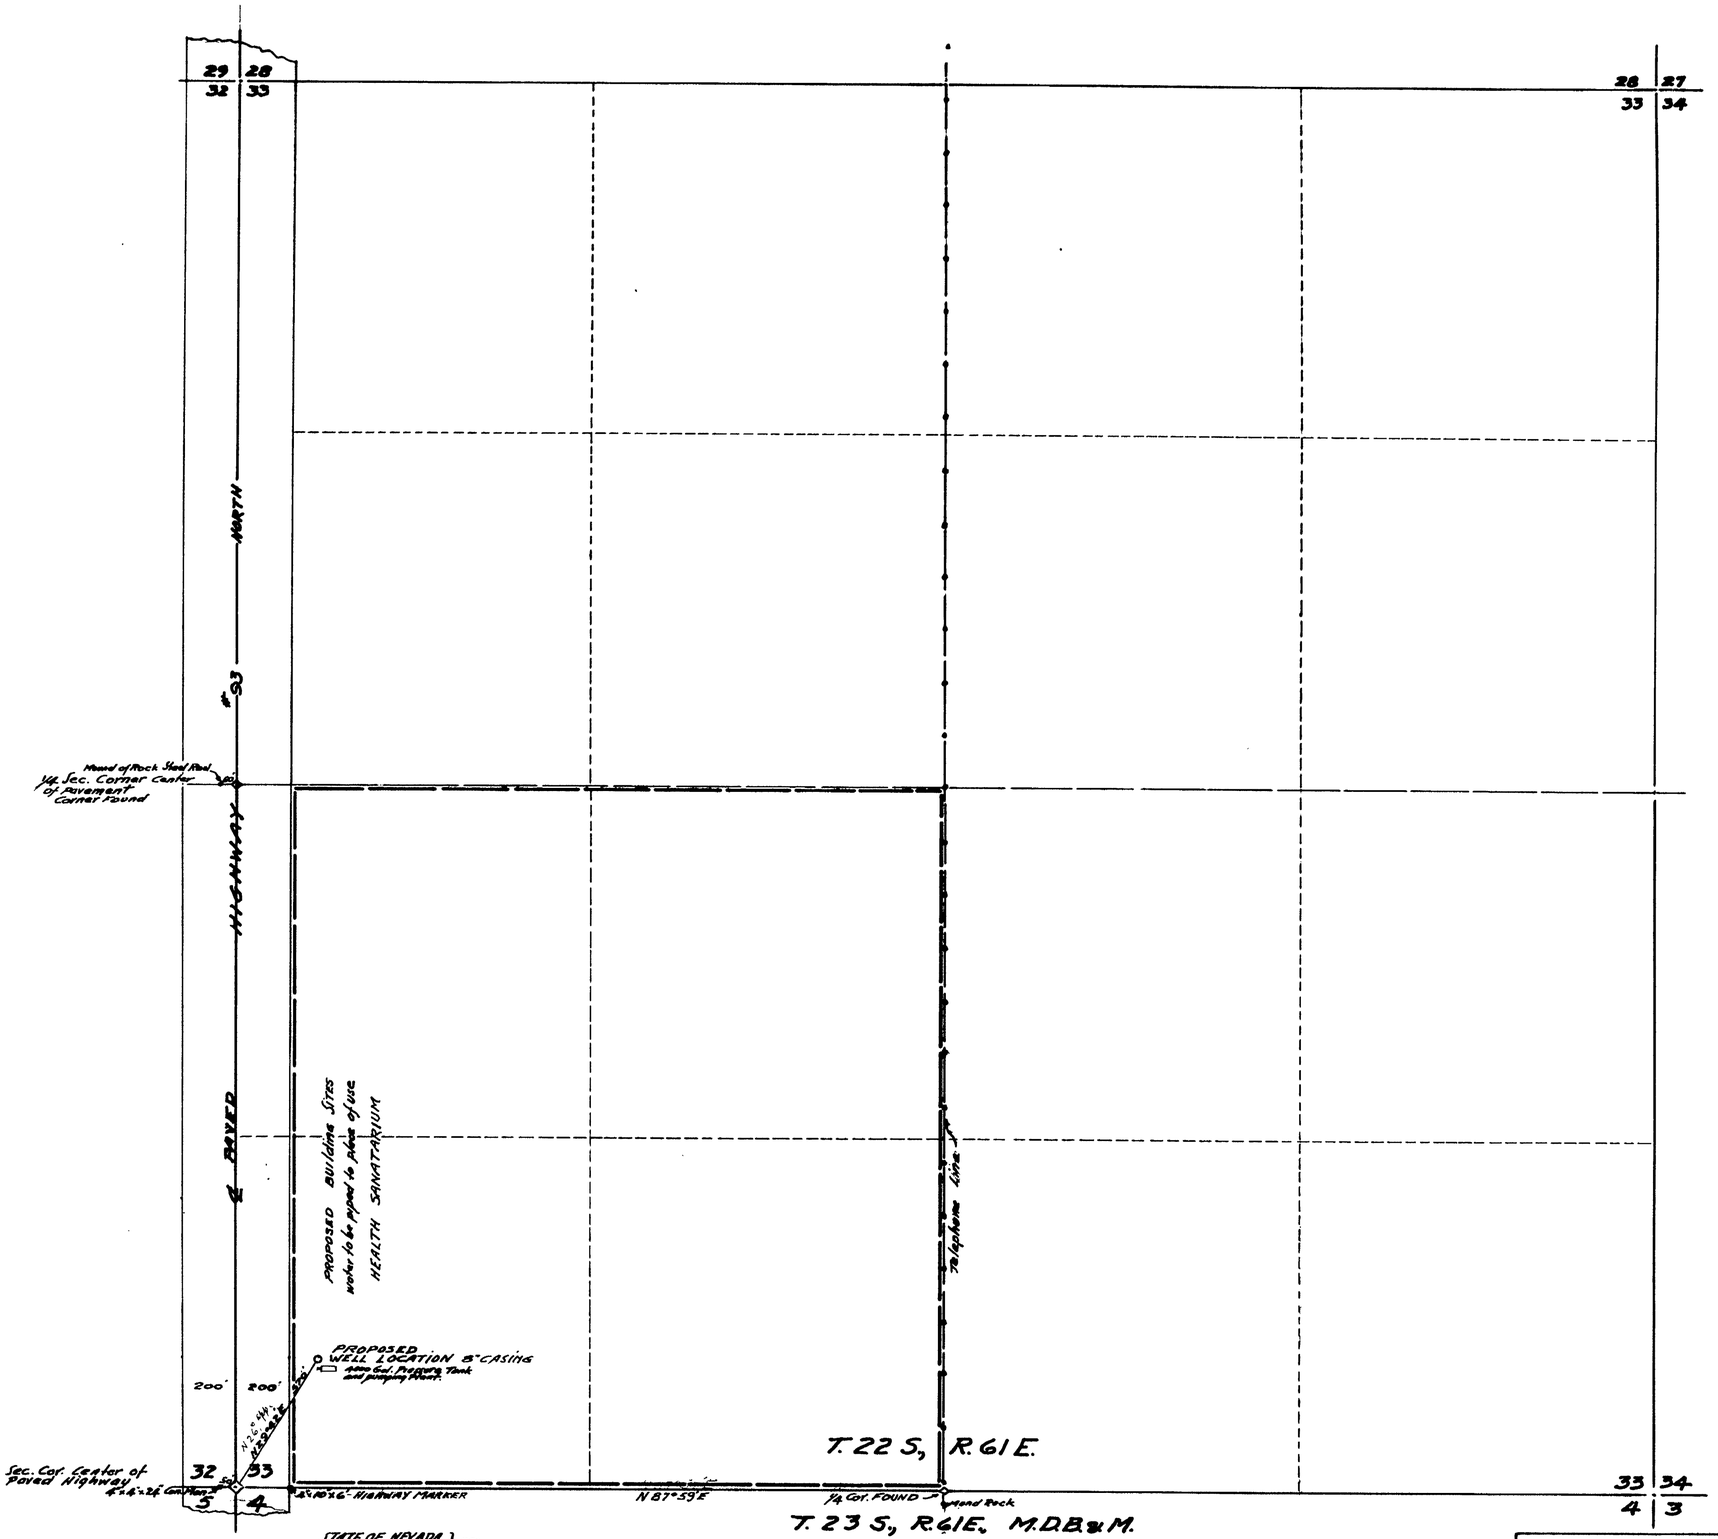

SCALE IN FEET

STATE OF NEVADA }
COUNTY OF CLARK } SS:

I, Van O. Eastland, being first duly sworn, depose and say that this map, consisting of one sheet, has been correctly drawn to the designated scale from field notes of a survey made by me on the 7th day of March, 1948, that it truly and correctly represents the proposed location and extent of the works used to divert water from an under ground source in the Las Vegas Valley, Clark County, Nevada, by J. EVERETT CLARK, ALLICE B. CLARK, WILLIAM EVEREST CLARK, and JOHN EVERETT CLARK Jr., for QUASI MUNICIPAL and DOMESTIC purposes, that the proposed point of diversion, the approximate location and size of the diverting conduits, all other works that will cross or connect with the proposed works, and the boundary of all lands showing by 40 acre subdivisions, the areas proposed to be served, are fully and correctly designated thereon.

Subscribed and sworn to before me this 1st day of April 1948.

NOTARY PUBLIC IN AND FOR CLARK COUNTY, NEVADA.

MY COMMISSION EXPIRES [illegible]

Van O. Eastland
STATE WATER RIGHT SURVEYOR.

FILED
April 3, 1948
STATE ENGINEER'S OFFICE

OFFICE STATE ENGINEER
APR 5 1948
RECEIVED

APPLICATION TO APPROPRIATE WATER
FOR QUASI MUNICIPAL AND DOMESTIC PURPOSES
BY
J. EVERETT CLARK, ALLICE B. CLARK, WILLIAM EVREST CLARK, and JOHN EVRETT CLARK Jr.
FROM UNDER GROUND SOURCE
CLARK COUNTY, NEVADA. APPLICATION NO.

12395