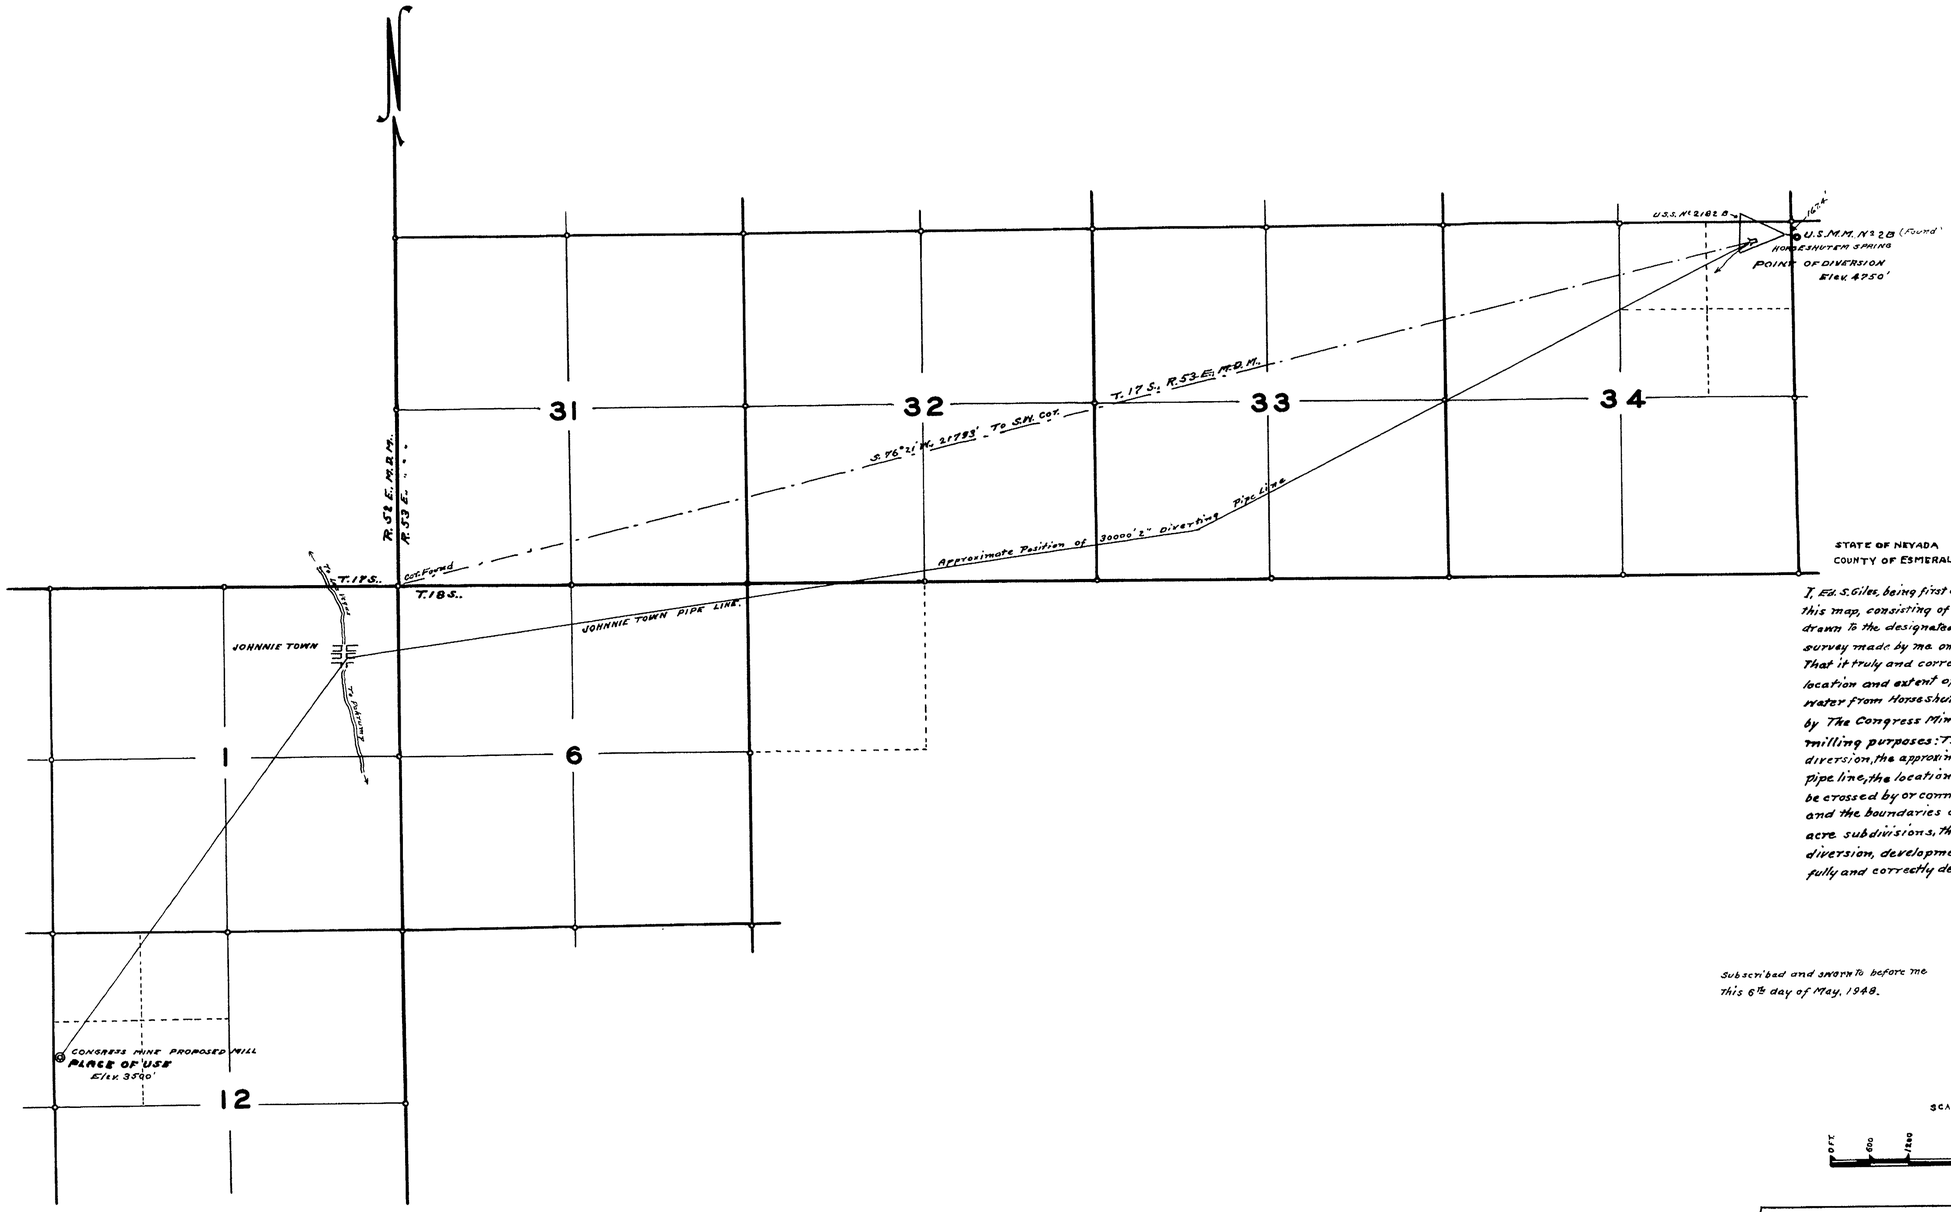

STATE OF NEVADA
COUNTY OF ESMERALDA } SS..

I, Ed. S. Giles, being first duly sworn, depose and say that this map, consisting of one sheet, has been correctly drawn to the designated scale from field notes of a survey made by me on the 3rd day of May, 1948: That it truly and correctly represents the proposed location and extent of the works used to divert water from Horseshutem Spring in Nye County by The Congress Mining Company for mining and milling purposes: That the proposed point of diversion, the approximate position of the diverting pipe line, the location of all other works which will be crossed by or connected with the proposed works and the boundaries of all lands, showing by 40 acre subdivisions, the location of the point of diversion, development and place of use, are fully and correctly designated thereon.

Ed. S. Giles

STATE WATER RIGHT SURVEYOR.

Subscribed and sworn to before me
this 6th day of May, 1948.

CLERK OF DISTRICT COURT.

SCALE 1 IN. = 1200 FT.

0 FT. 600 1200 2400 3600 4800

MAP TO ACCOMPANY
APPLICATION TO APPROPRIATE WATER
FOR
MINING and MILLING
BY
CONGRESS MINING COMPANY
FROM
HORSESHUTEM SPRING.

FILED
July 19, 1948

22403 12397