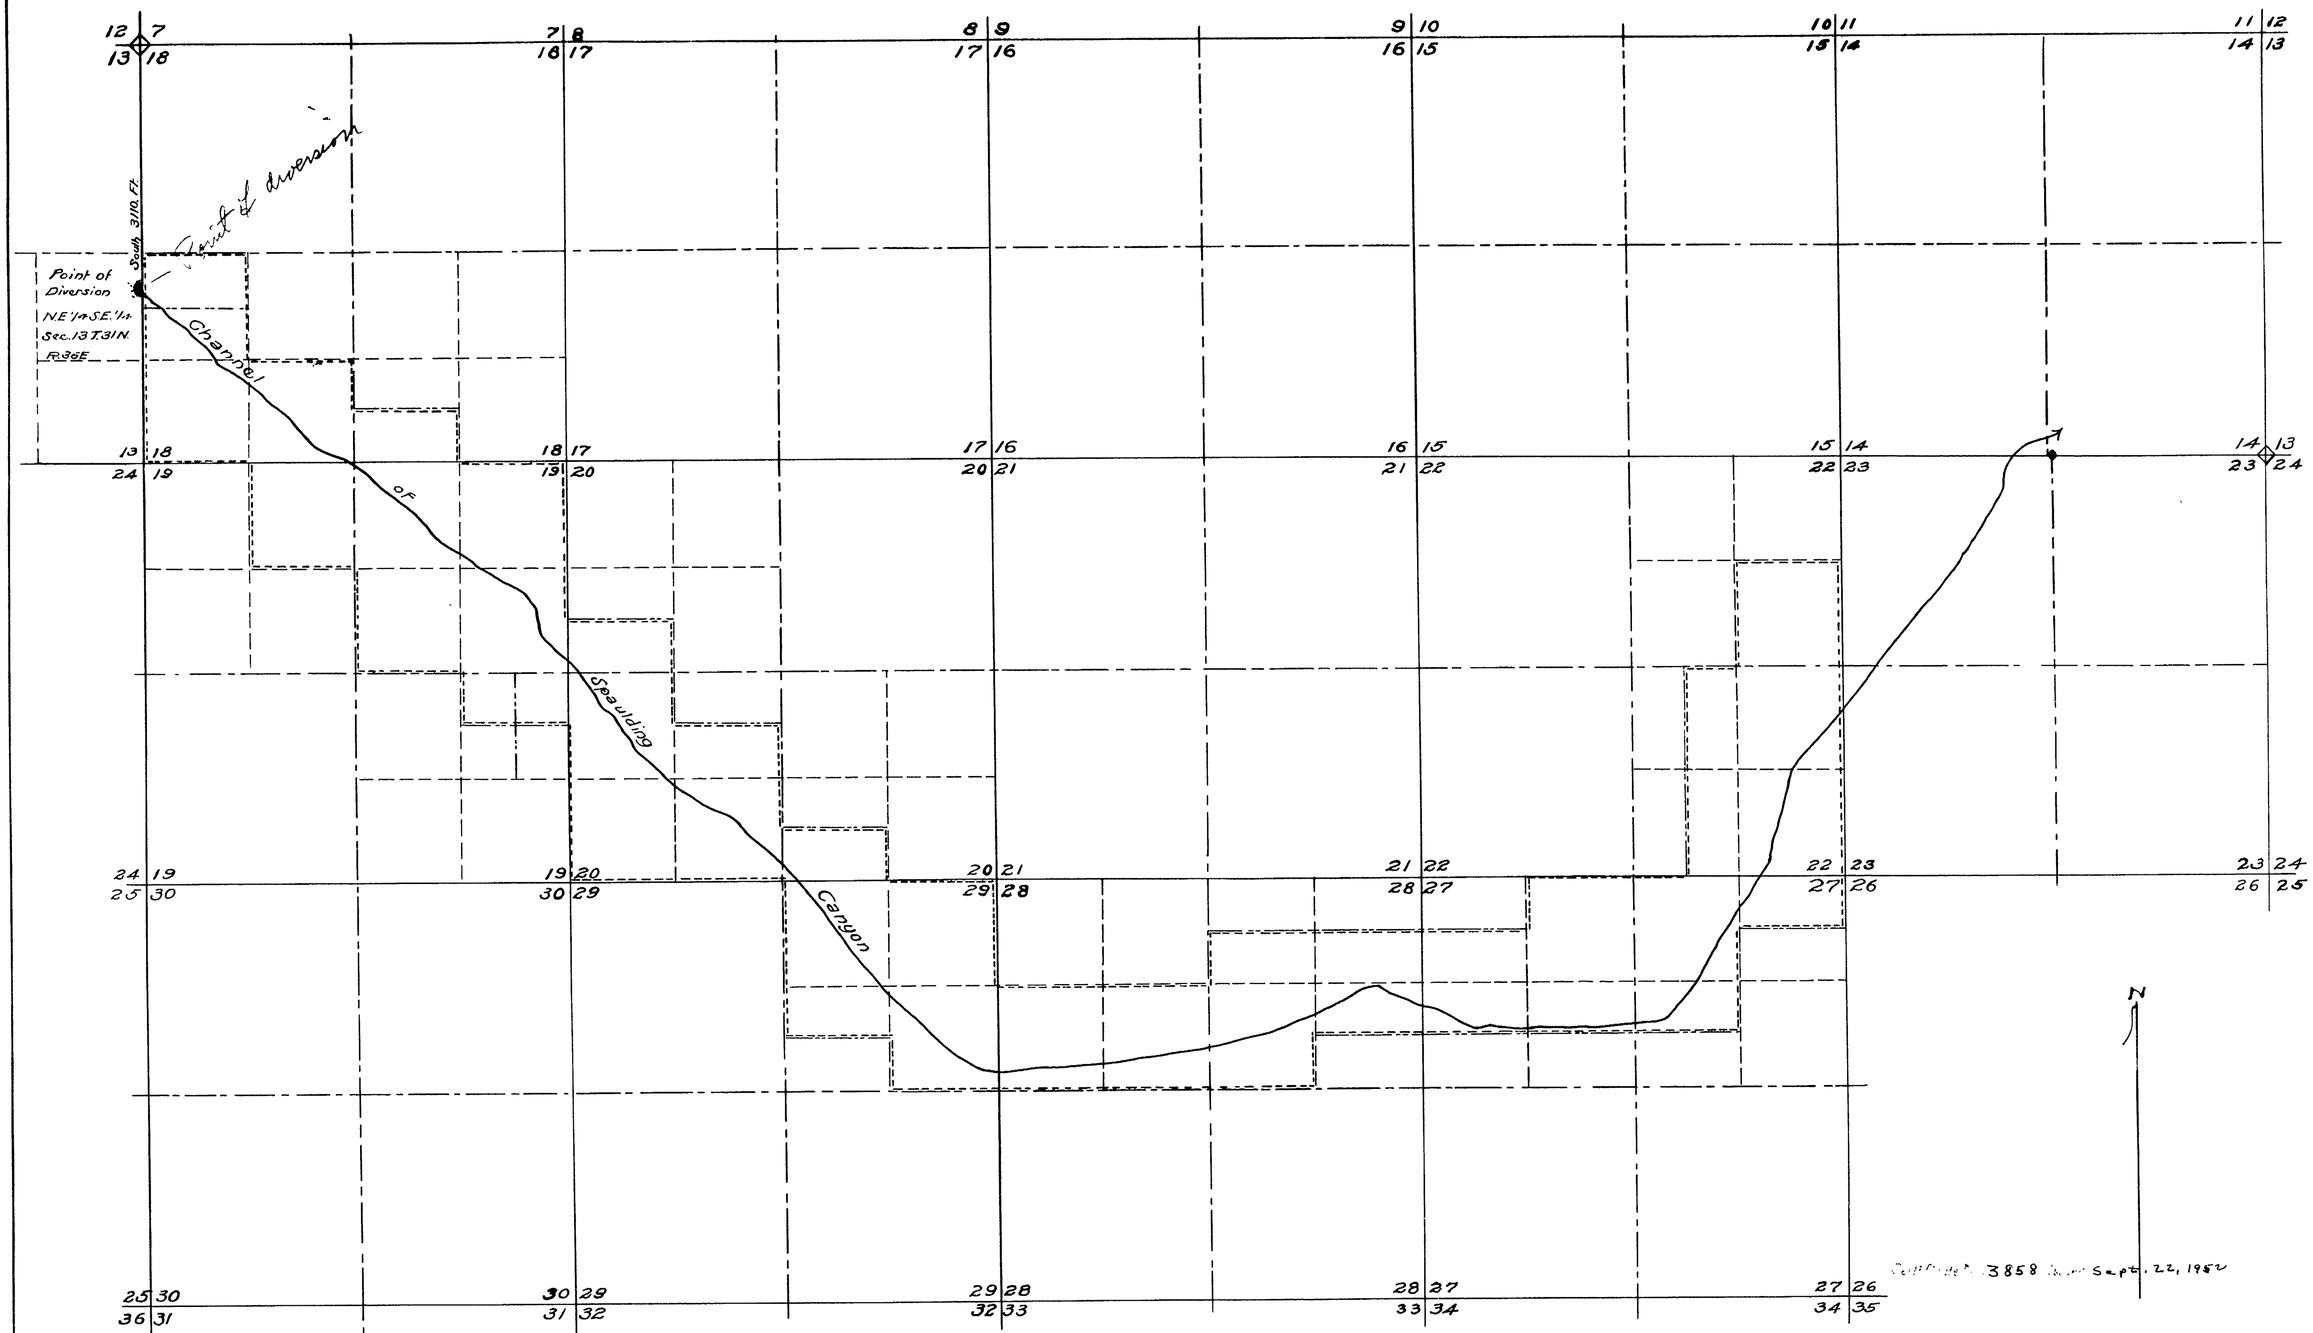

State of Nevada
County of Humboldt

I, J.G. Huntington, being first duly sworn, depose and say that this map has been correctly drawn to the designated scale from field notes of a survey made by me between the twenty-ninth day of March and the eighth day of April 1948, that it truly and correctly represents the location and extent of the proposed works used to divert water from the Channel of Spaulding Canyon, in Pershing County, by E.R. Larson for mining purposes, in said Canyon. That the proposed point of diversion, the location of the placer mines, the approximate size and capacity of the diverting conduit and the location and names of all other works or streams which are crossed by or connected with said works are correctly designated hereon.

J.G. Huntington
State Water Right Surveyor

Subscribed and sworn to before me this 28th day of April 1948.

James C. Callahan
Notary Public in and for Humboldt County, Nevada
My commission expires: February 28th, 1951

FILED
April 29, 1948
STATE ENGINEER'S OFFICE

Scale 1000 Ft. = 1 In.

500 1000 2000 3000 4000

MAP
To Accompany Application To Appropriate Underground Waters For Mining
By M.B. Larson and E.R. Larson
From the Channel of Spaulding Canyon

12400