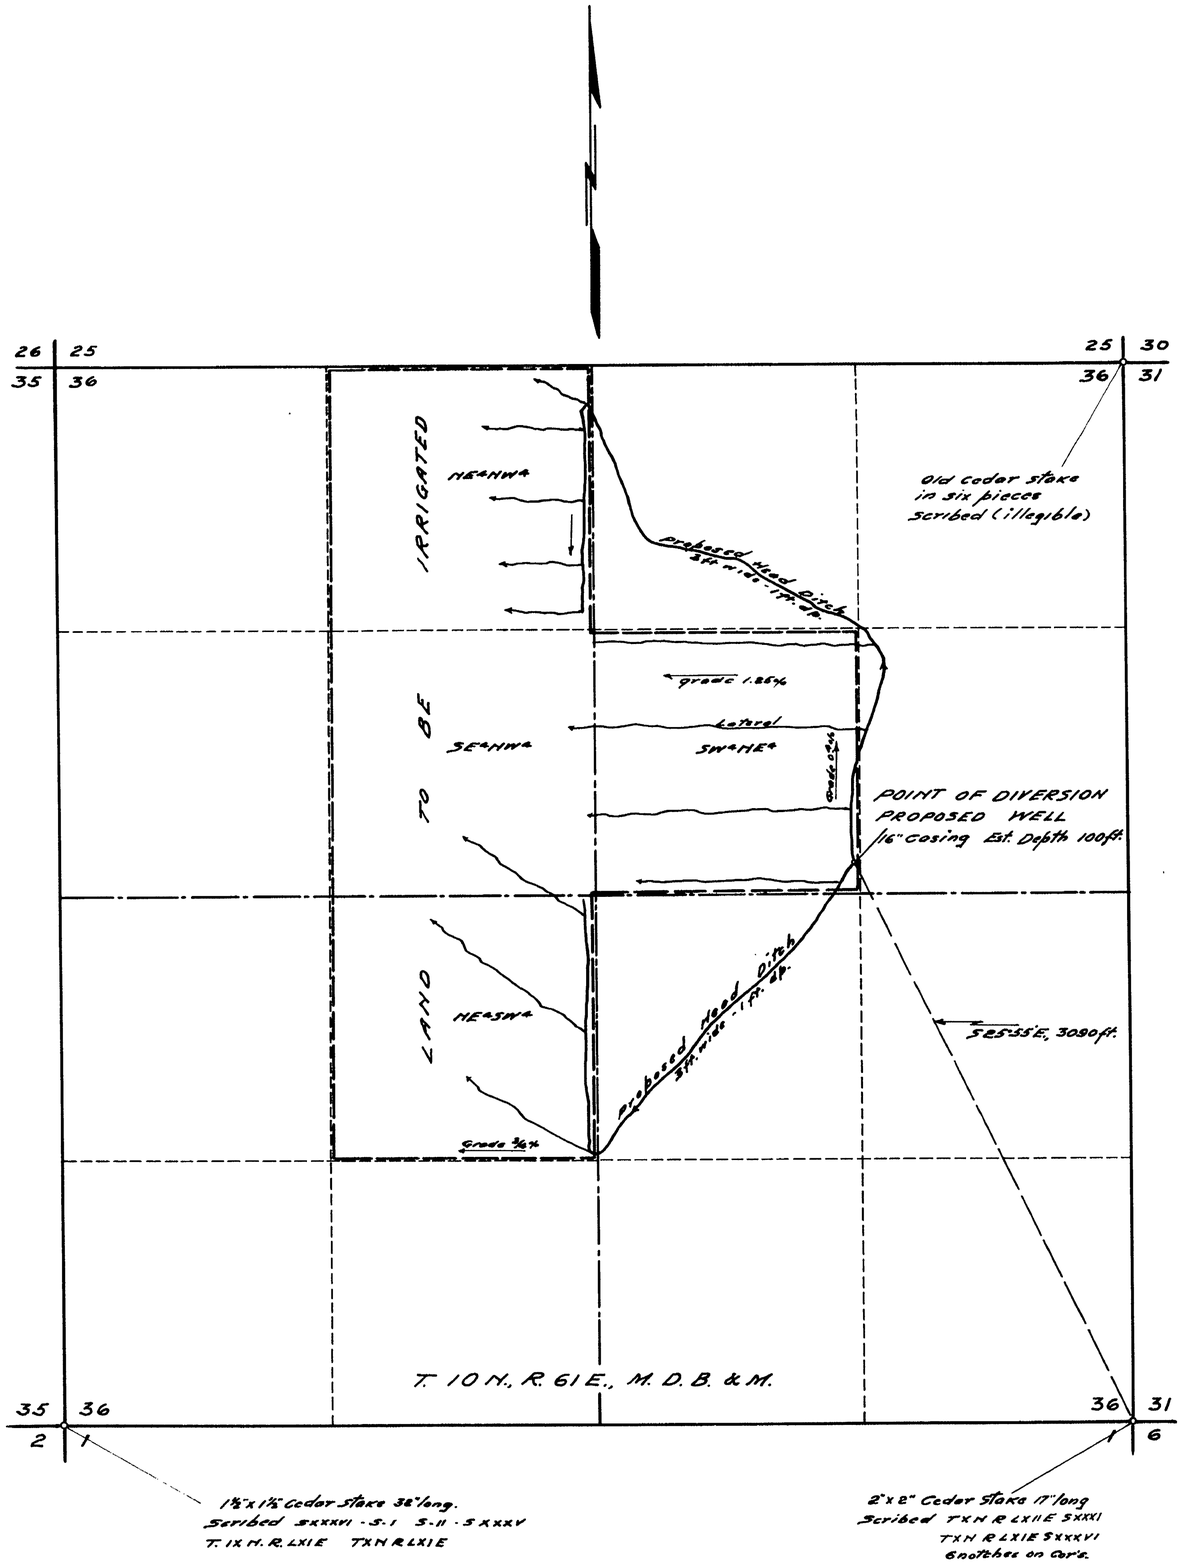

STATE OF NEVADA }
County of White Pine } SS.

I, Robert W. Millard, being first duly sworn, depose and say that this map, consisting of one sheet, has been correctly drawn to the designated scale from field notes of a survey made by me between the 6th and 9th. days of March, 1948; that it truly and correctly represents the location and extent of the proposed works which are to be used to divert water from UNDERGROUND SOURCE in NYE COUNTY by EUGENE BESSWANGER for irrigation purposes. That all other works or streams which are crossed by or connected with said works, and the boundary of the lands to be irrigated are correctly shown and designated hereon.

R. W. Millard
State Water Right Surveyor.

Subscribed and sworn to before me this 12th day of March, 1948

R. W. Millard
Notary Public in and for White Pine County, Nevada.

My Commission expires Dec. 22, 1949.

0' 500' 1000' 2000'
SCALE 1-IN. = 400 FT.

FILED
April 12, 1948
STATE ENGINEER'S OFFICE

MAP TO ACCOMPANY
APPLICATION TO APPROPRIATE
WATER FOR IRRIGATION
BY EUGENE BESSWANGER
FROM UNDERGROUND SOURCE

SURVEYED
MARCH 7TH, 1948. BY
R.W. MILLARD & SON.
ELY - NEVADA.

12406