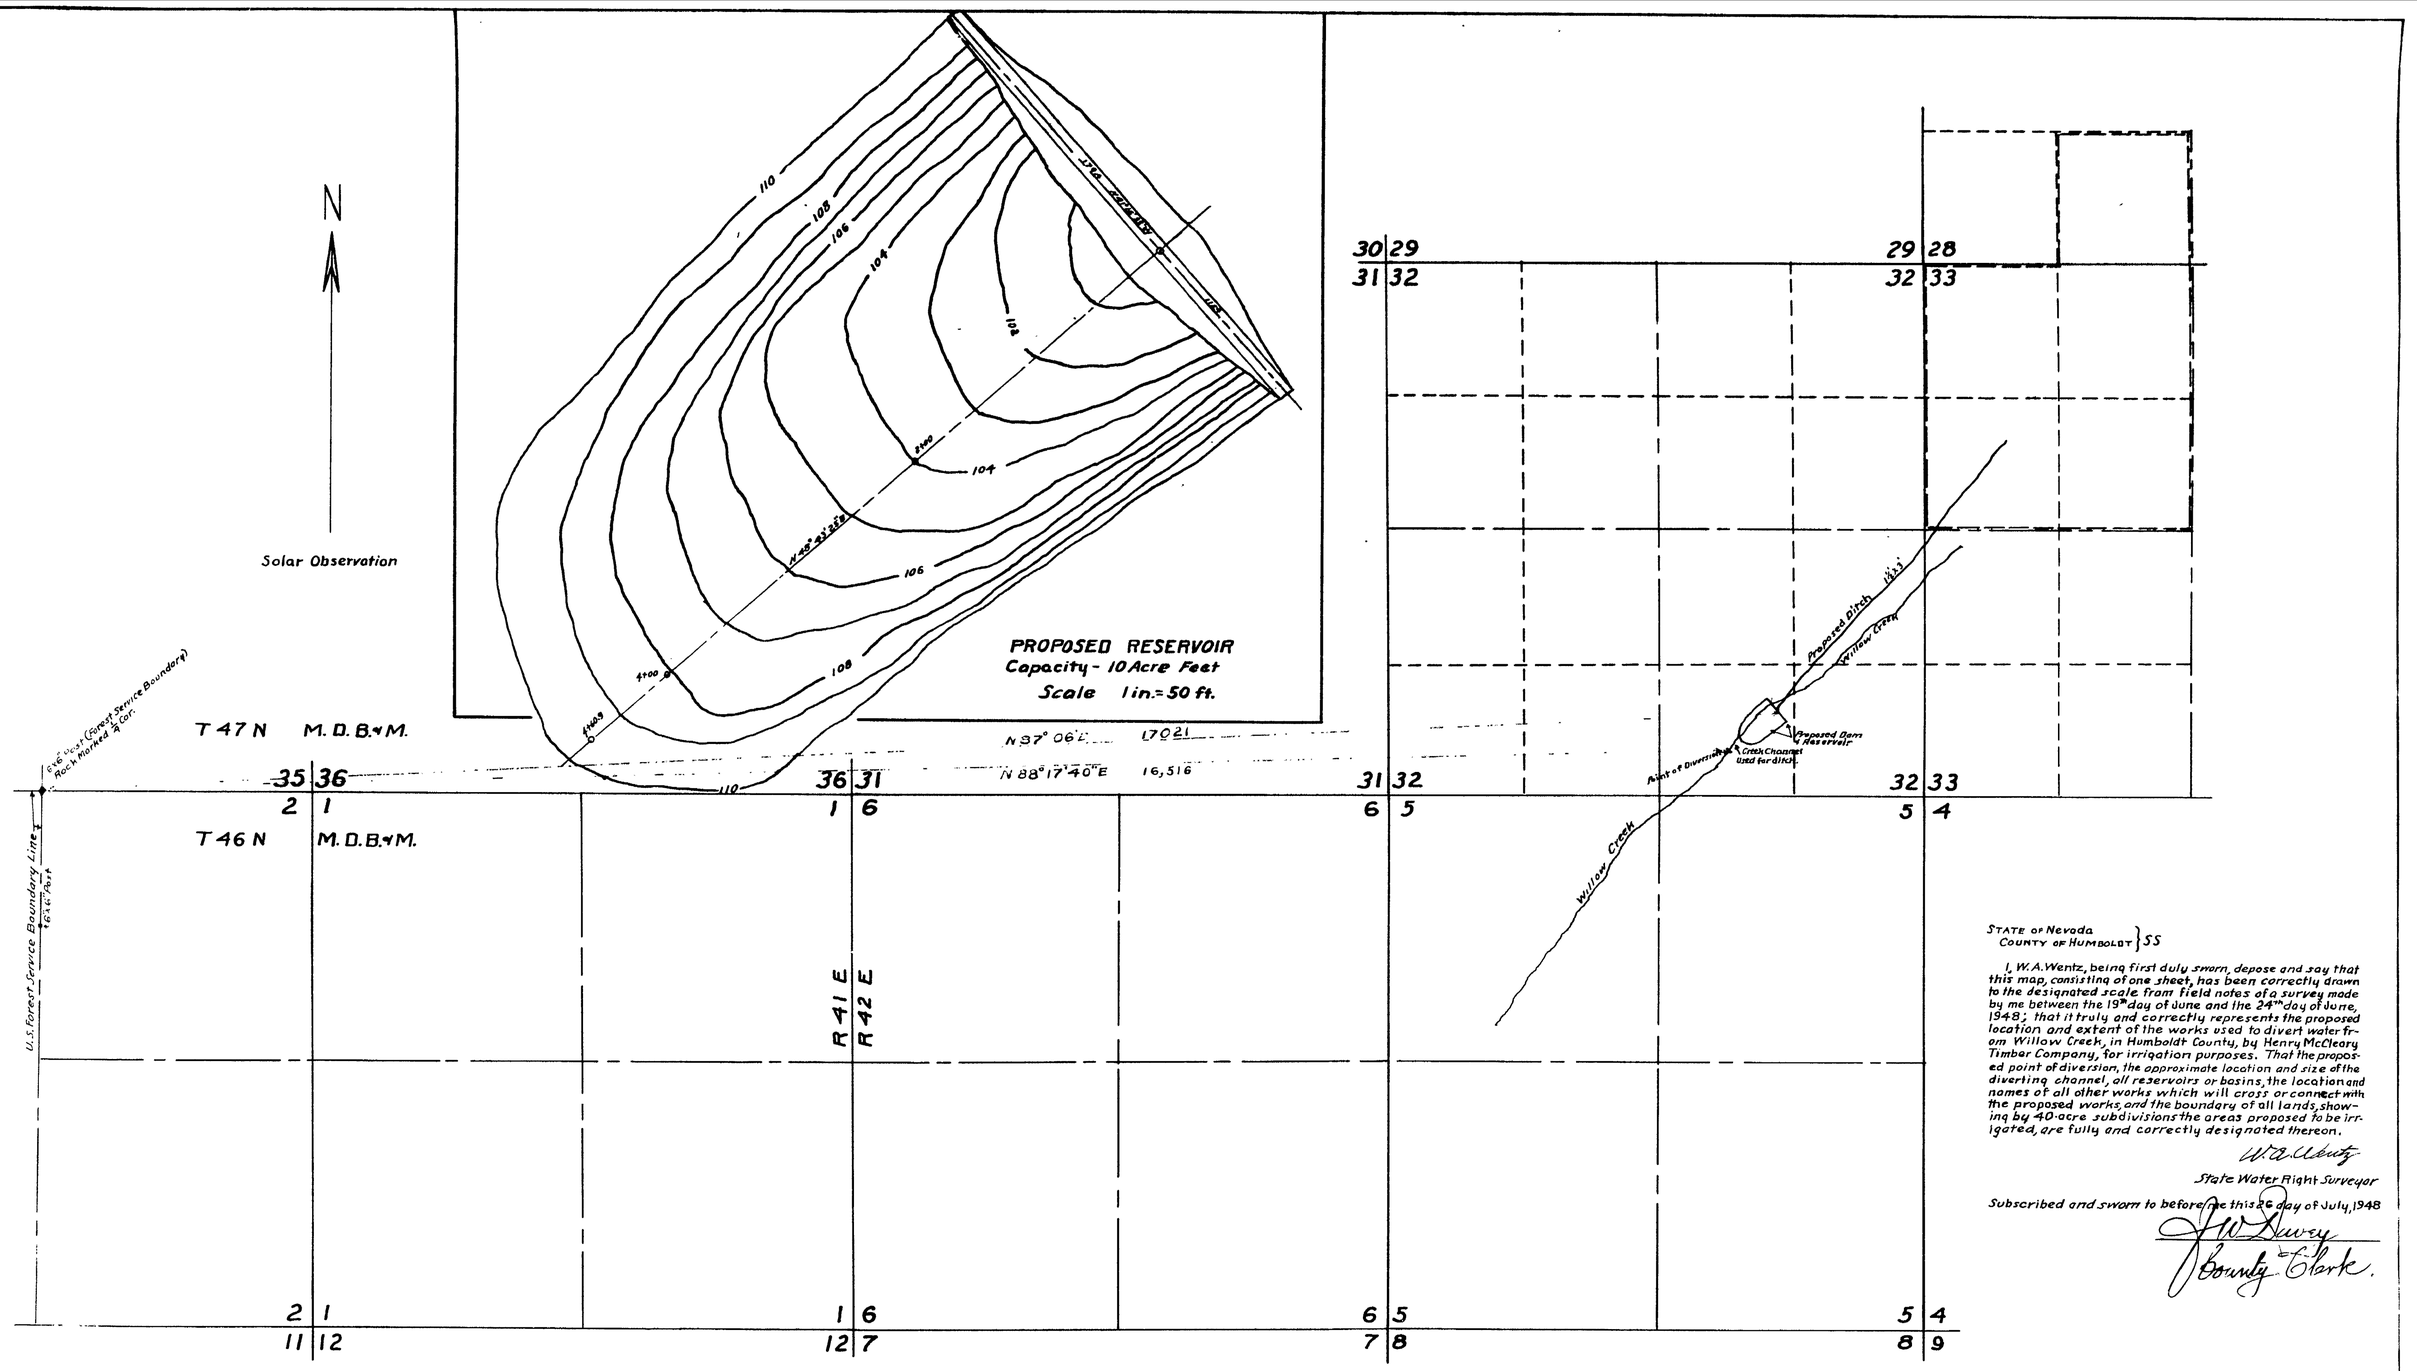

STATE OF Nevada
COUNTY OF HUMBOLDT } SS

I, W.A. Wentz, being first duly sworn, depose and say that this map, consisting of one sheet, has been correctly drawn to the designated scale from field notes of a survey made by me between the 19th day of June and the 24th day of June, 1948; that it truly and correctly represents the proposed location and extent of the works used to divert water from Willow Creek, in Humboldt County, by Henry McCleary Timber Company, for irrigation purposes. That the proposed point of diversion, the approximate location and size of the diverting channel, all reservoirs or basins, the location and names of all other works which will cross or connect with the proposed works, and the boundary of all lands, showing by 40-acre subdivisions the areas proposed to be irrigated, are fully and correctly designated thereon.

W.A. Wentz
State Water Right Surveyor

Subscribed and sworn to before me this 26 day of July, 1948

J.W. Dewey
County Clerk.

Scale - 1 in.=800 ft.

FILED
September 7, 1948
STATE ENGINEER'S OFFICE

MAP

To Accompany Application to Appropriate Water for Irrigation by Henry McCleary Timber Company from Willow Creek

No. 12407

12407