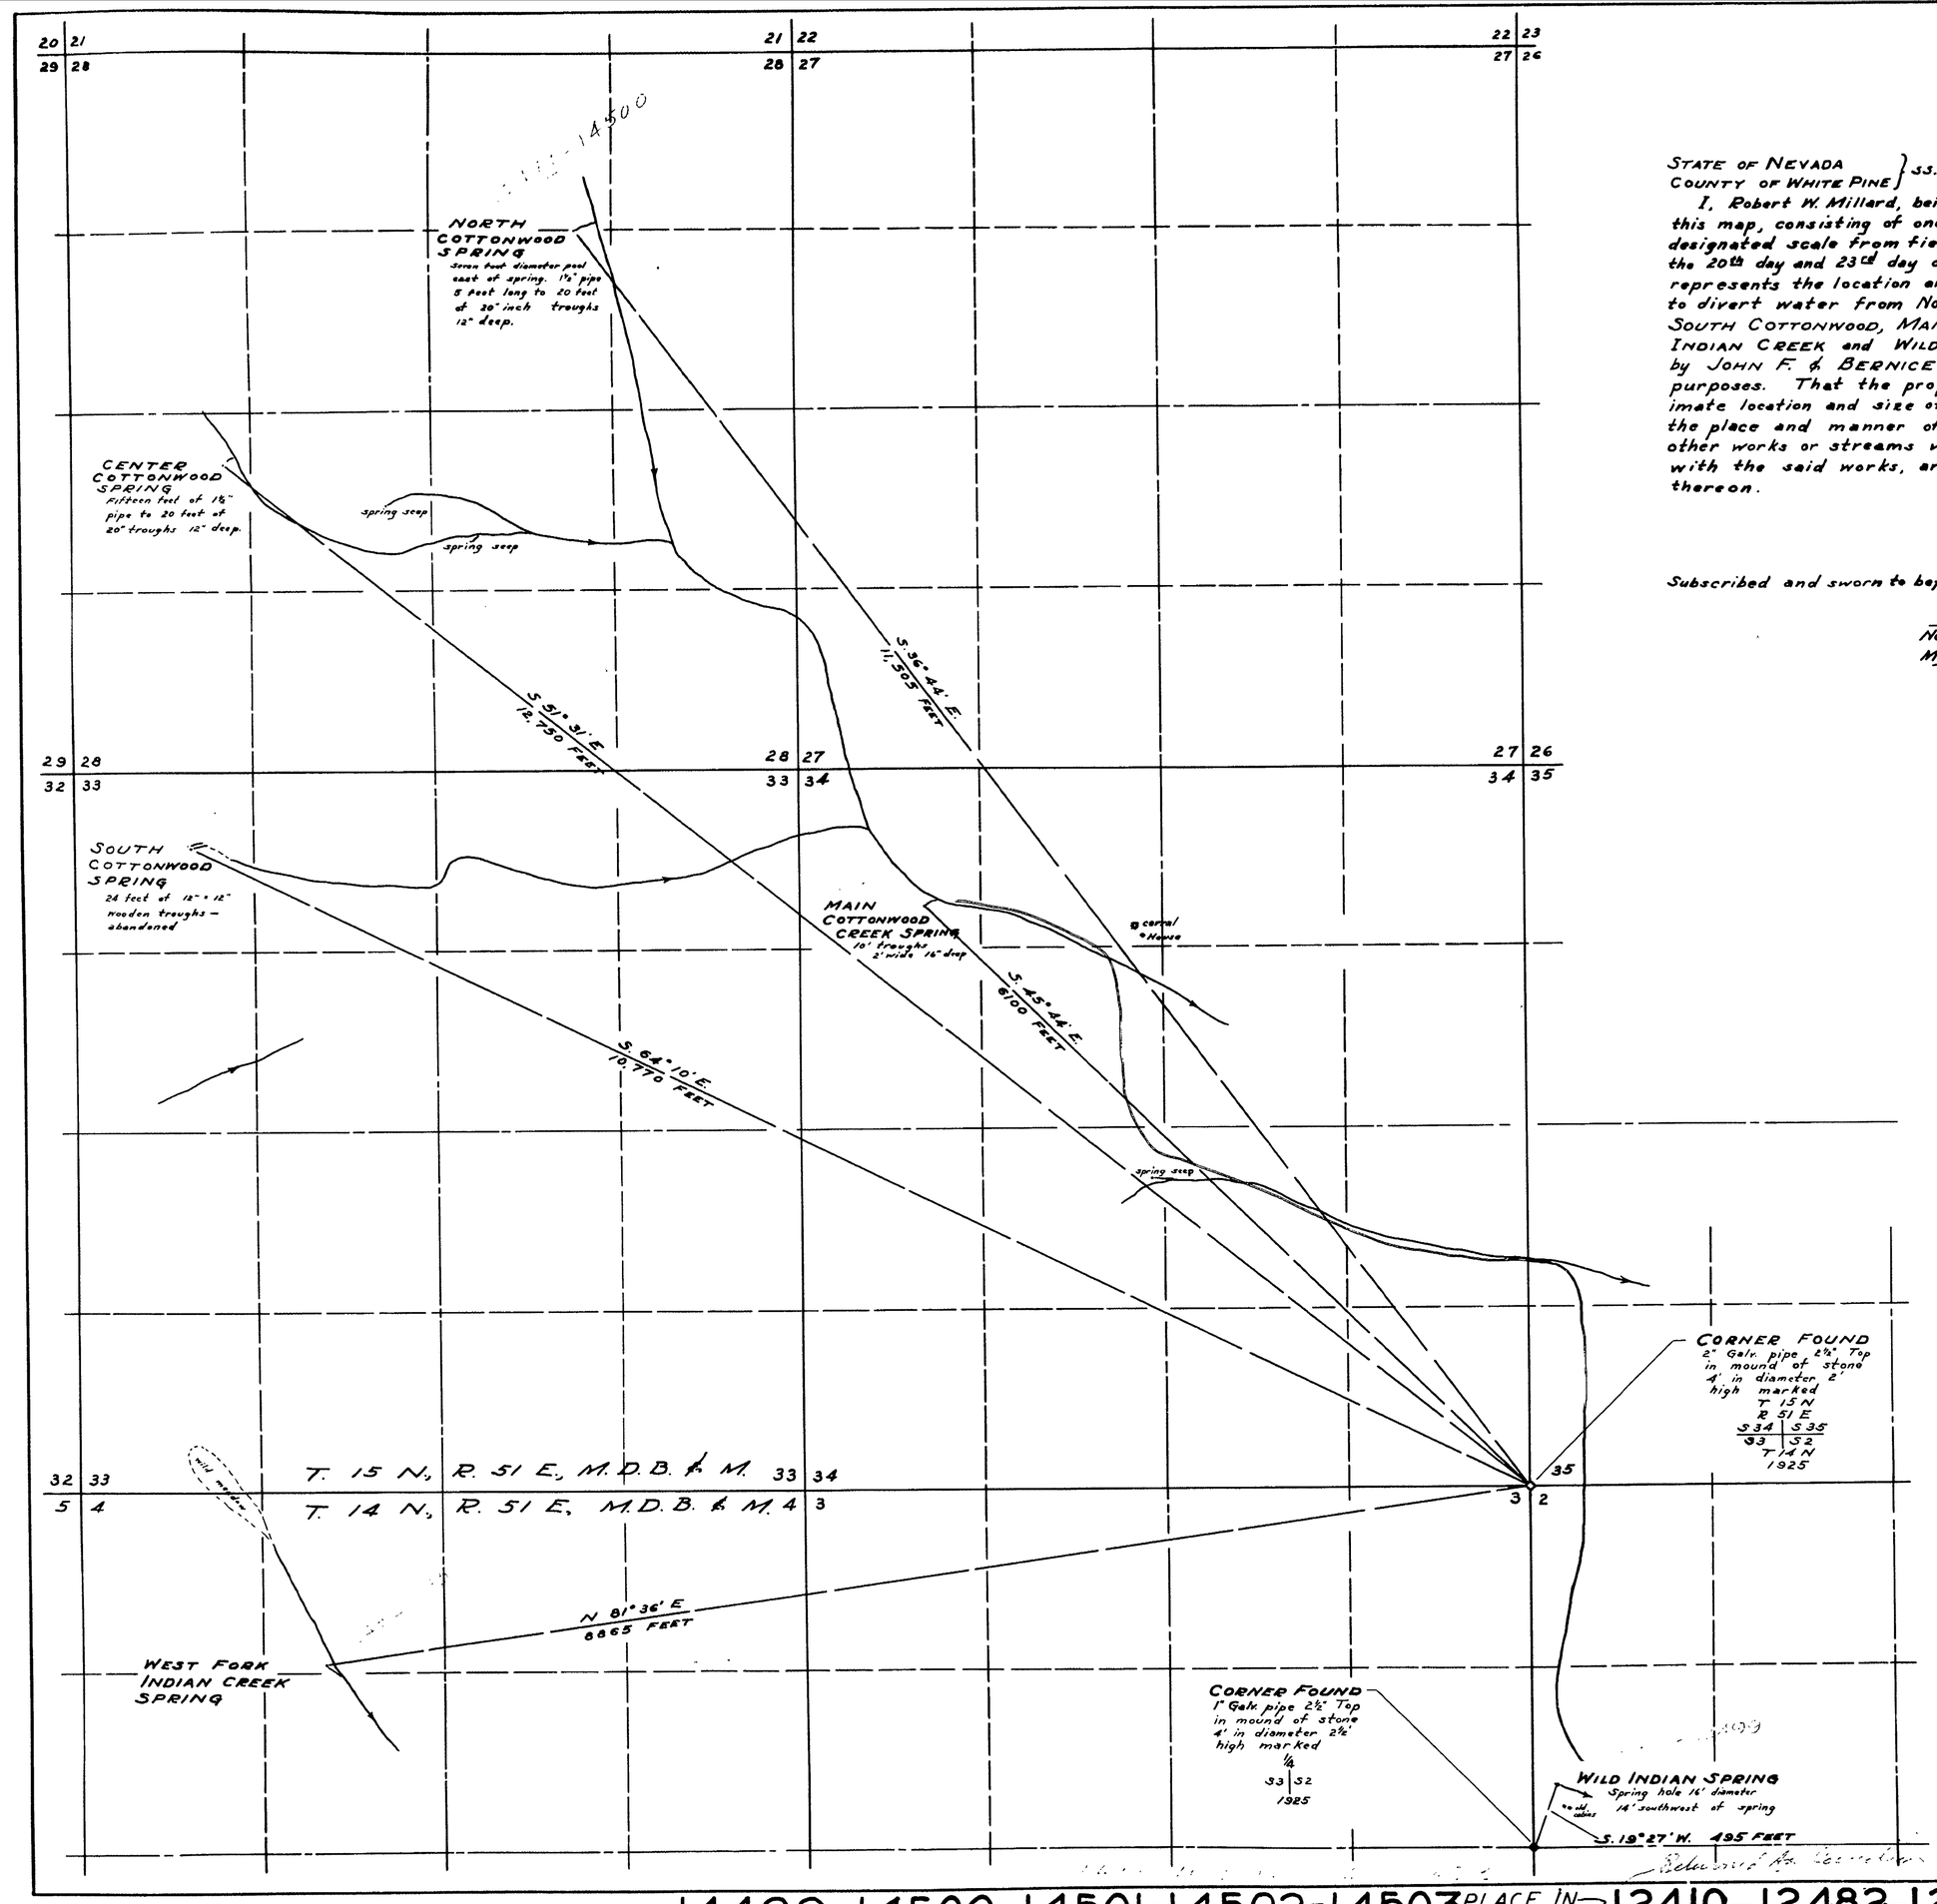

STATE OF NEVADA }
COUNTY OF WHITE PINE } ss.

I, Robert W. Millard, being first duly sworn, depose and say that this map, consisting of one sheet, has been correctly drawn to the designated scale from field notes of a survey made by me between the 20th day and 23rd day of May 1948; that it truly and correctly represents the location and extent of the proposed works used to divert water from NORTH COTTONWOOD, CENTER COTTONWOOD, SOUTH COTTONWOOD, MAIN COTTONWOOD CREEK, WEST FORK INDIAN CREEK and WILD INDIAN SPRINGS, in NYE COUNTY, by JOHN F. & BERNICE E. KINCAID for stockwatering purposes. That the proposed points of diversion, the approximate location and size of the diverting channels or other conduit, the place and manner of use, and the location and names of all other works or streams which are crossed by, or connected with the said works, are fully and correctly designated thereon.

Robert W. Millard
STATE WATER RIGHT SURVEYOR

Subscribed and sworn to before me this 16th day of June, 1948.

R. W. Millard
NOTARY PUBLIC IN AND FOR WHITE PINE COUNTY, NEVADA.
My commission expires 1/22/49.

0 500 1000 1500 2000 2500
SCALE 1 IN. = 600 FT.

June 19, 1948

MAP TO ACCOMPANY APPLICATION TO APPROPRIATE WATER FOR
STOCKWATERING
BY JOHN F. & BERNICE E. KINCAID
FROM
NORTH COTTONWOOD, CENTER COTTONWOOD SOUTH COTTONWOOD, MAIN COTTONWOOD CREEK, WEST FORK INDIAN CREEK AND WILD INDIAN SPRINGS
SURVEYED BY F. W. MILLARD & SON
ELY. NEVADA.

14499-14500-14501-14502-14503 PLACE IN 12410-12482-12478-12479-12480-12481