State of Nevada }
County of Mineral } ss.

I, L. B. Spencer, being duly sworn, depose and say that this map has been correctly drawn to the designated scale from the field notes of a survey made by me on the 7 & 8th days of April, 1948; that it truly and correctly shows the proposed location and extent of the works used to divert the water from East Ice House Spring in Esmeralda County, Nevada, by E. L. Cord of Circle L. Ranch, for Stockwatering Purposes; that the Point of Diversion, the location and size of pipe line and all other works are fully and correctly shown hereon.

State Water Right Surveyor.

Subscribed and sworn to before me this 12th day of April, 1948.

Notary Public in and for Mineral County, Nevada.

My Commission Expires July 7th, 1951

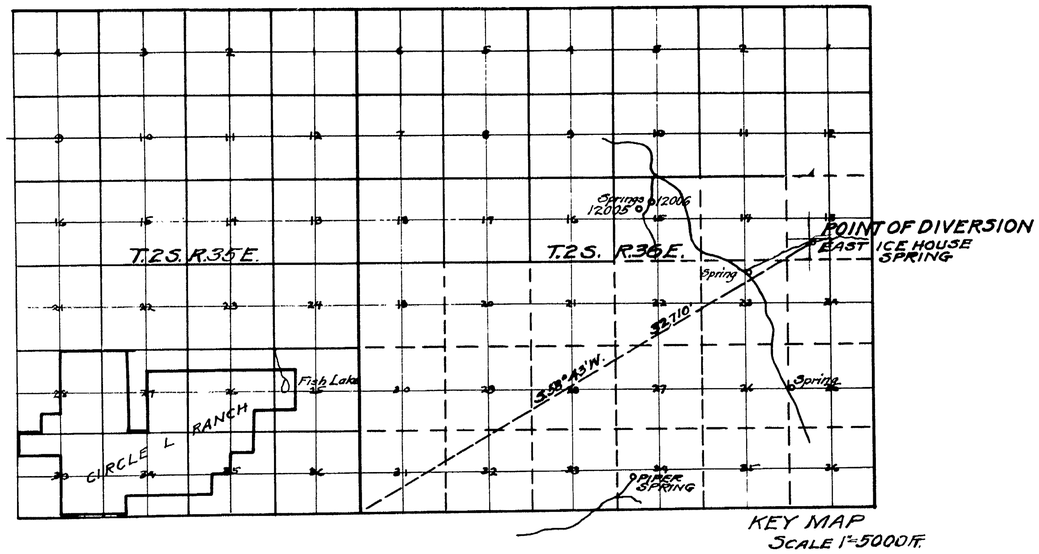

KEY MAP
SCALE 1"=5000 FT.

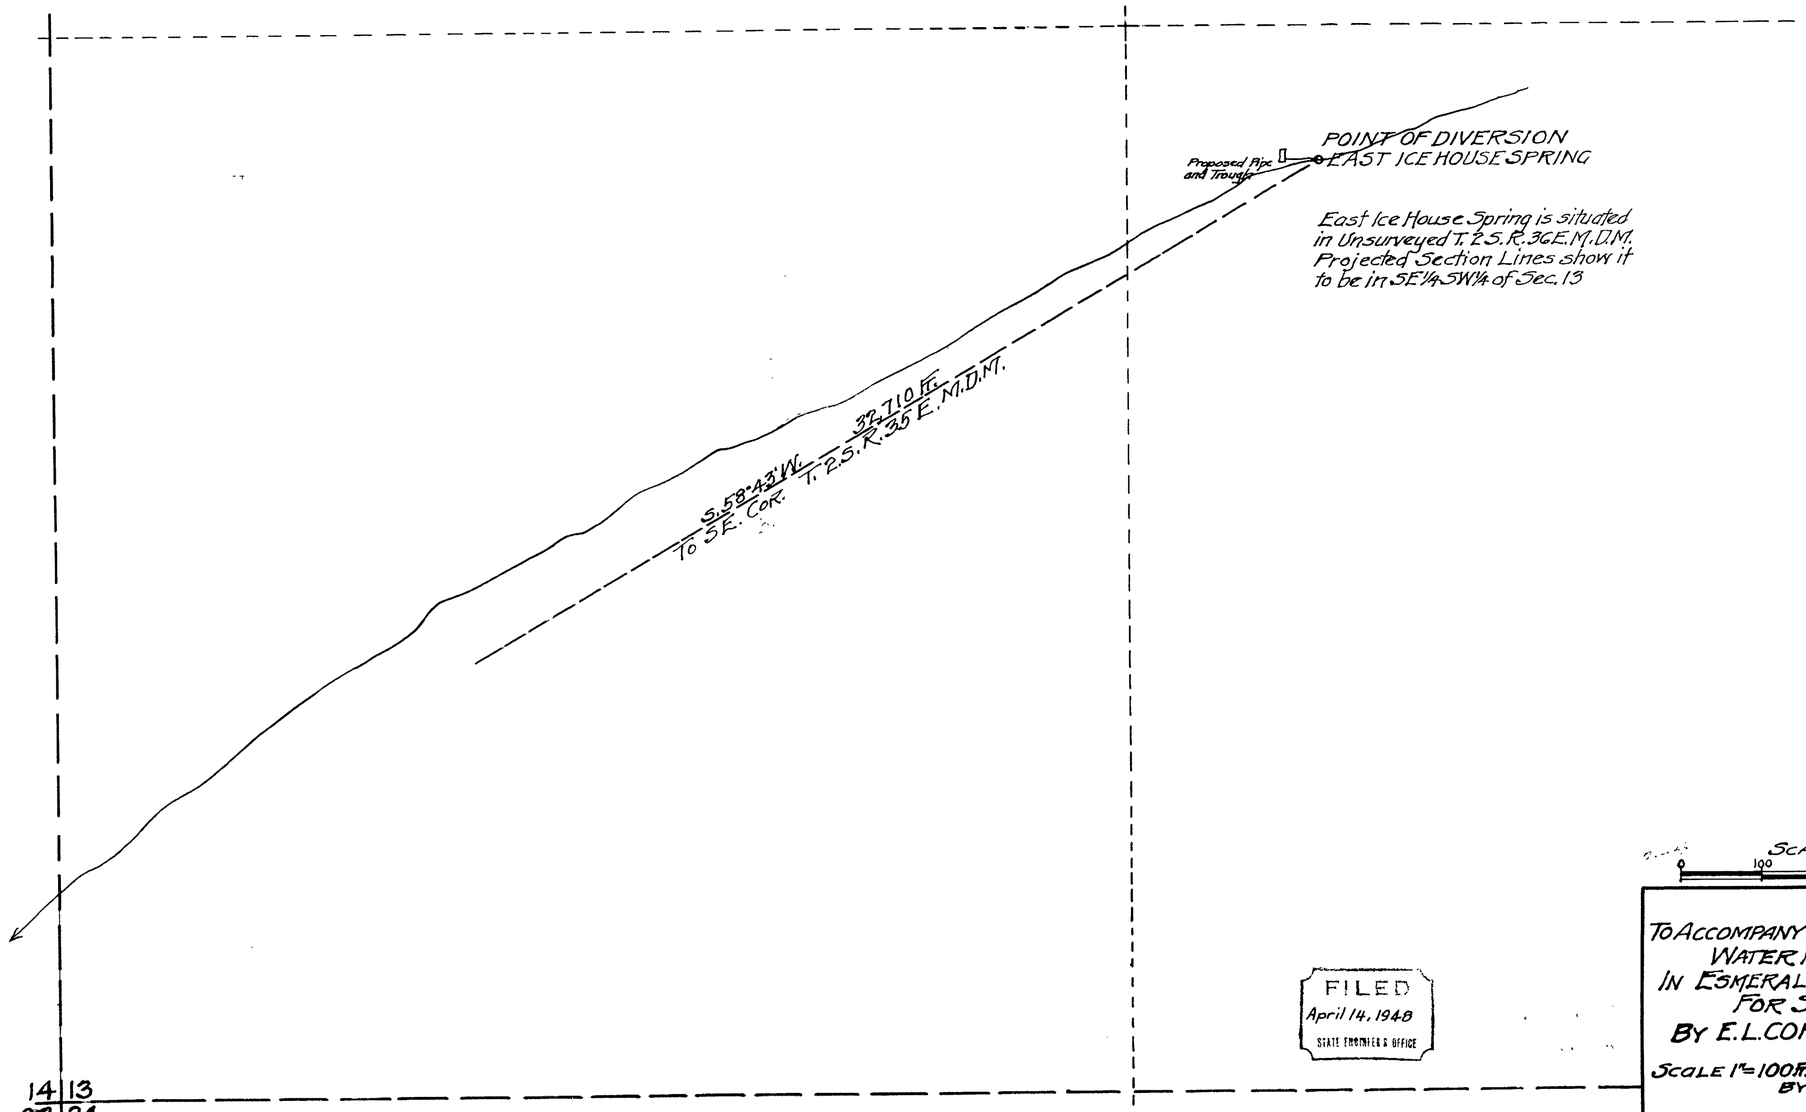

SCALE IN FEET.
0 100 200 300 400 500

FILED
April 14, 1948
STATE ENGINEER'S OFFICE

MAP
TO ACCOMPANY APPLICATION TO APPROPIATE WATER FROM EAST ICE HOUSE SPRING IN ESMERALDA COUNTY, NEVADA. FOR STOCK WATERING
BY E. L. CORD OF CIRCLE L. RANCH

SCALE 1"=100 FT. SURVEYED APRIL 7 & 8, 1948
BY L. B. SPENCER
MINA, NEVADA.

38438 12413