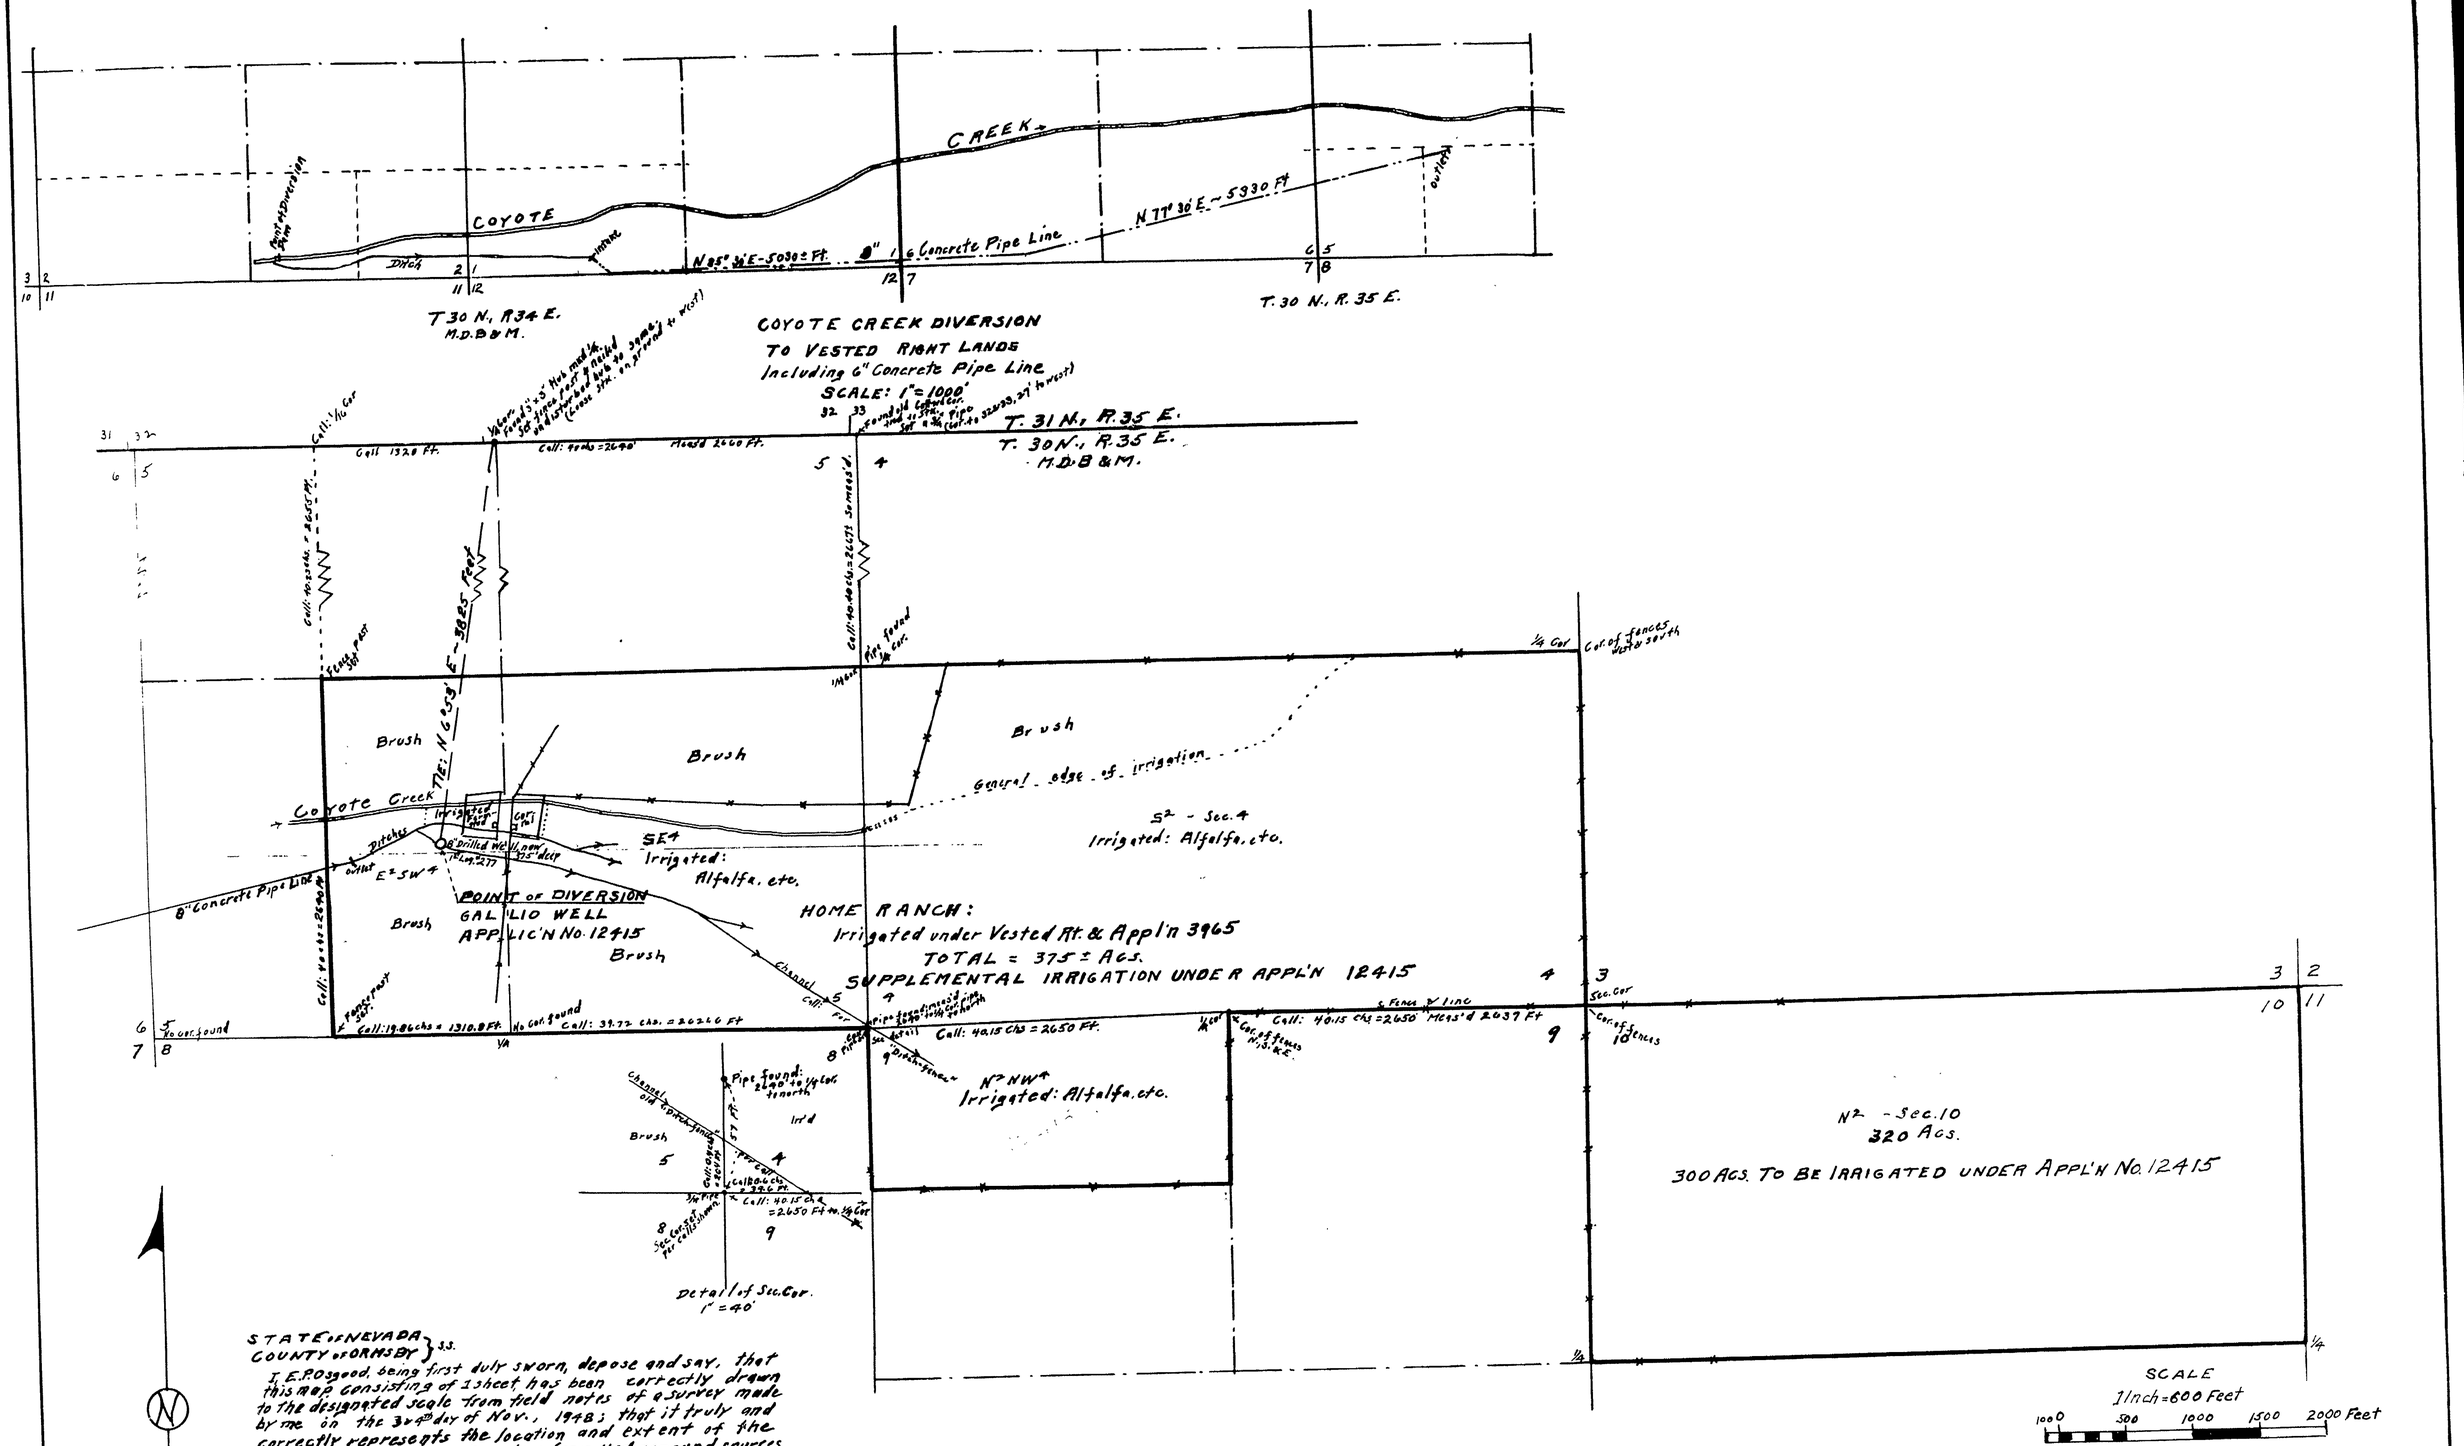

STATE OF NEVADA }
COUNTY OF ORMSBY } S.S.

I, E.P. Osgood, being first duly sworn, depose and say, that this map consisting of 1 sheet has been correctly drawn to the designated scale from field notes of a survey made by me on the 3rd day of Nov., 1948; that it truly and correctly represents the location and extent of the works used to divert water from underground sources by Gallio Well, Pershing County, Nevada by Gallio Bros., for irrigation purposes.

That the proposed point of diversion, the approximate location and size of the diverting channel or other conduit, the place and manner of use, and the location and names of all other works or streams, which are crossed by or connected with the said works, are fully and correctly designated thereon.

E. P. Osgood
State Water Right Surveyor

Subscribed and sworn to before me this ___ day of Nov., 1948

Notary Public in & for Ormsby County, Nevada

FILED
November 12, 1948

MAP
TO ACCOMPANY APPLICATION TO APPROPRIATE
WATER FROM UNDERGROUND SOURCES
FOR IRRIGATION
GALLIO WELL - PERSHING COUNTY, NEV.
BY
GALLIO BROS.

November 1948 — E.P. Osgood, St. Wat. Rt. Sur.

12415