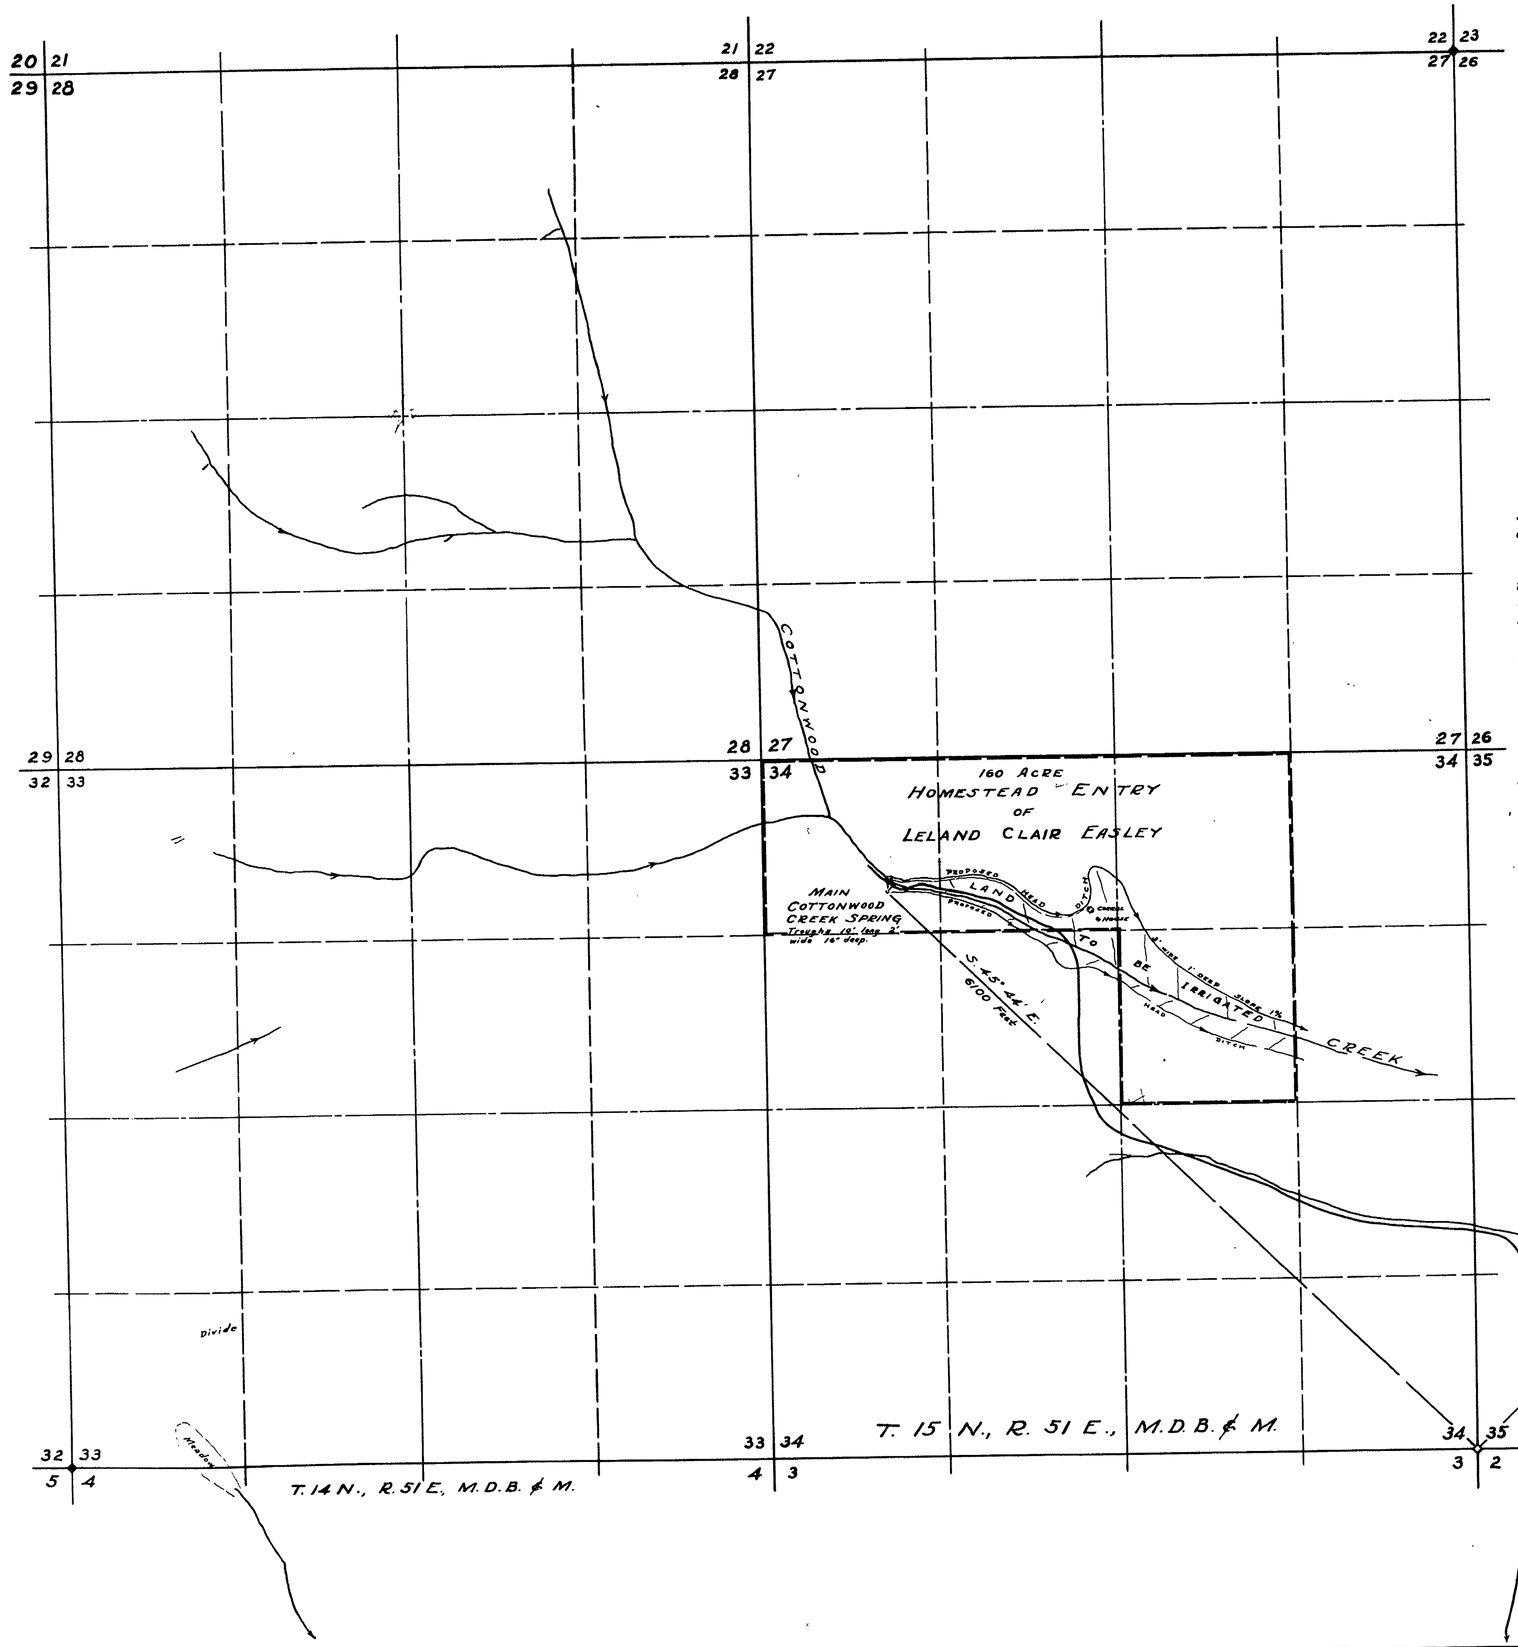

STATE OF NEVADA
County of White Pine } ss.

I, Robert W. Millard, being first duly sworn, depose and say that this map, consisting of one sheet, has been correctly drawn to the designated scale from field notes of a survey made by me between the 20th. and 22nd. days of May 1948; that it truly and correctly represents the proposed location and extent of the works used to divert water from MAIN COTTONWOOD CREEK SPRING, in NYE COUNTY, by LELAND CLAIR EASLEY for irrigation purposes. That the proposed point of diversion, the approximate location and size of the diverting channel, all reservoirs or basins, the location and names of all other works which will cross or connect with the proposed works, and the boundary of all lands, showing by 40-acre subdivisions the areas proposed to be irrigated are fully and correctly designated thereon.

R. W. Millard
STATE WATER RIGHT SURVEYOR

Subscribed and sworn to before me this 4th. day of NOVEMBER 1948

R. W. Millard
Notary Public in and for White Pine County, Nevada.
My commission expires December 22, 1949.

0 500 1000 2000 3000
SCALE 1 IN = 600 FT.

CORNER FOUND
2" Galv. pipe 2½" Top in mound of stone 4' in diameter 2' high marked
T 15 N
R 51 E
S 34 S 35
S 3 S 2
T 14 N
1925

FILED
November 12, 1948
STATE ENGINEER

MAP TO ACCOMPANY APPLICATION
TO APPROPRIATE WATER
FOR IRRIGATION
BY LELAND CLAIR EASLEY
FROM MAIN COTTONWOOD
CREEK SPRING
SURVEYED May 20-22 1948.
BY F.W. MILLARD & SON
ELY, NEVADA.

Place In → 12416-17120