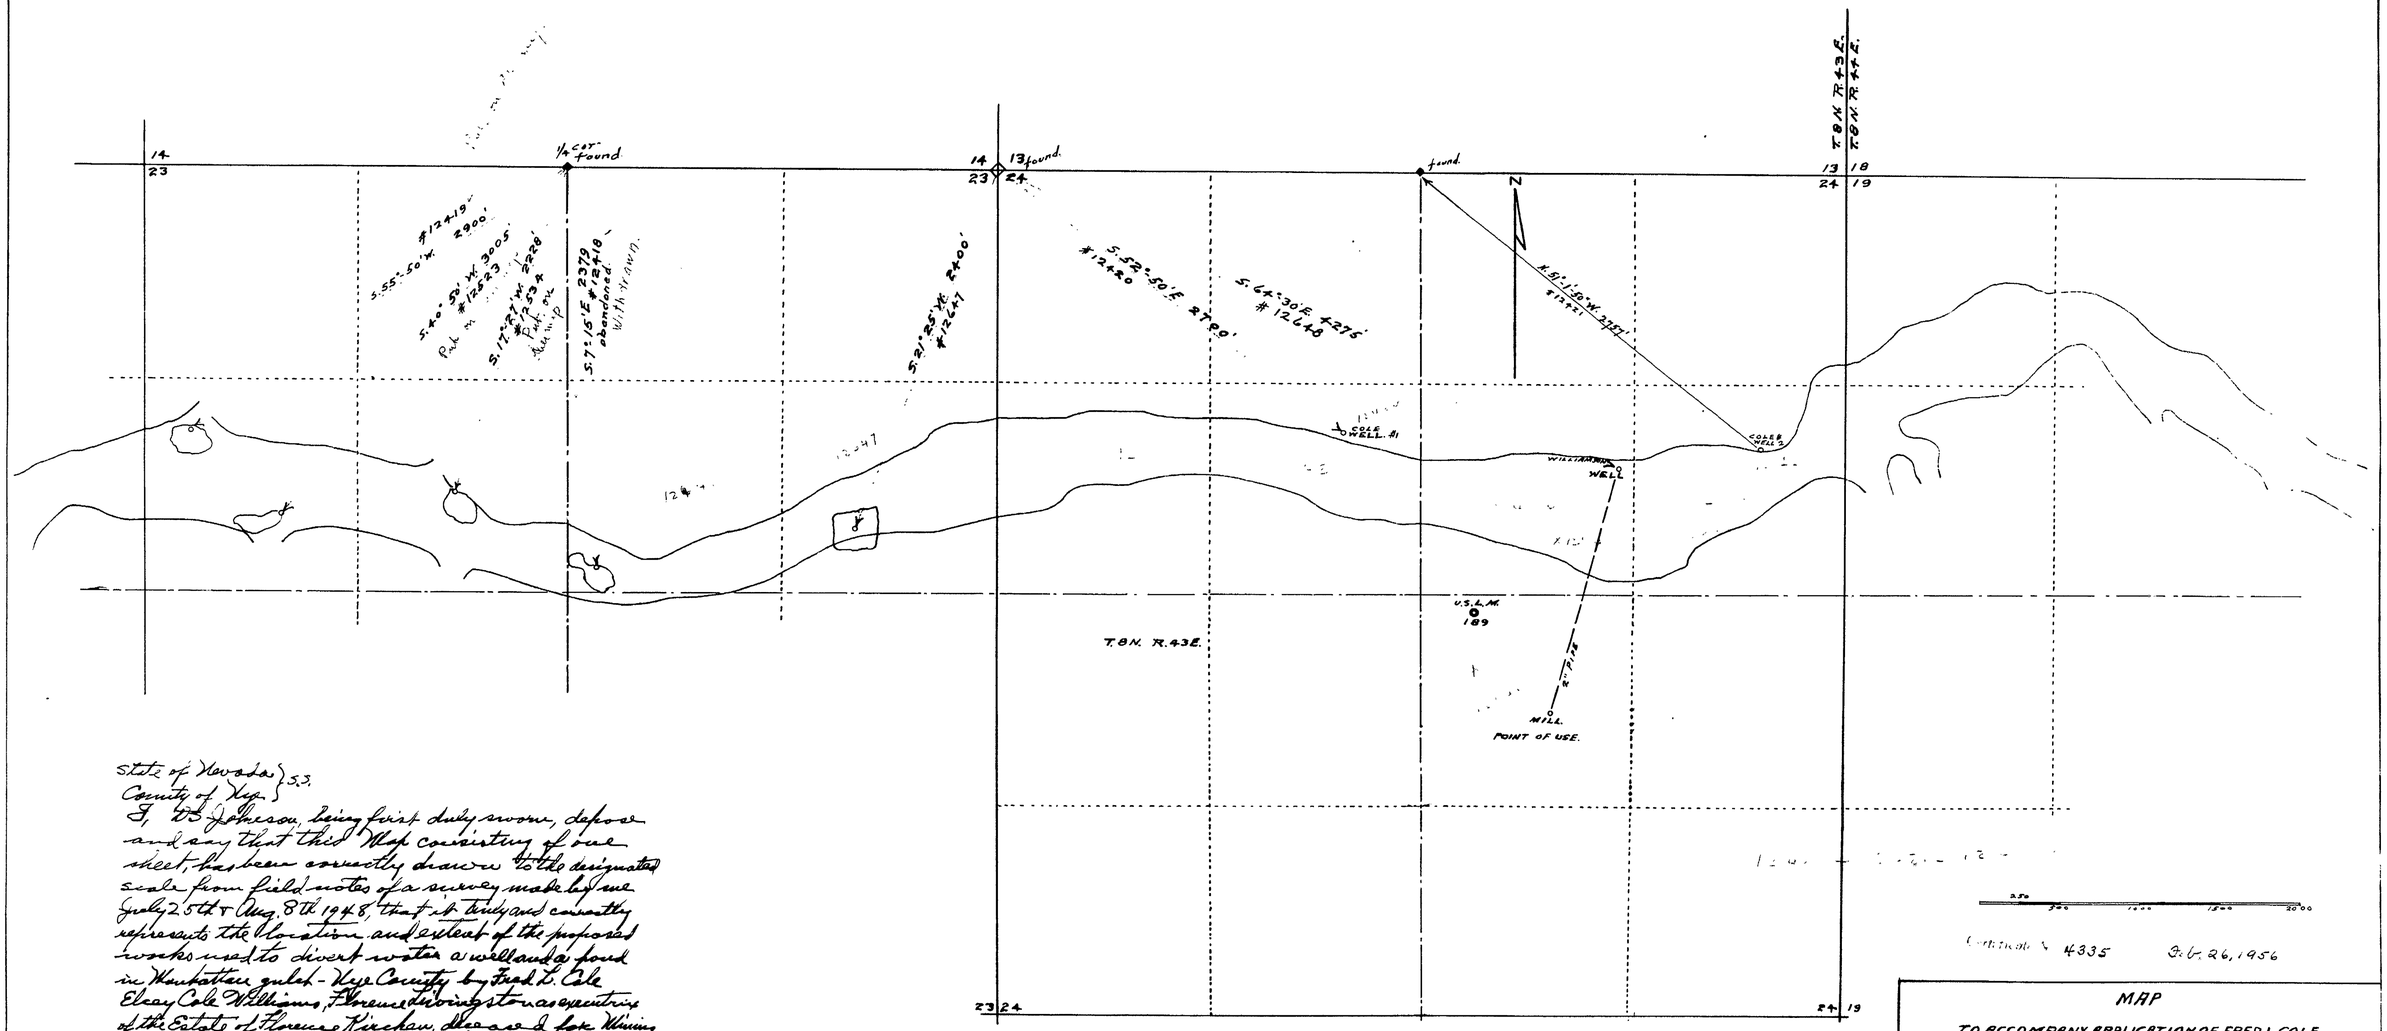

State of Nevada } S.S.
County of Nye }

I, D.S. Johnson, being first duly sworn, depose and say that this Map consisting of one sheet, has been correctly drawn to the designated scale from field notes of a survey made by me July 25th & Aug. 8th 1948, that it truly and correctly represents the location and extent of the proposed works used to divert water a well and a pond in Manhattan gulch - Nye County by Fred L. Cole Elcey Cole Williams, Florence Livingston as executrix of the Estate of Florence Kirchen, deceased for Mining and Milling. That the proposed point of diversion the location of the well are fully and correctly designated thereon.

D.S. Johnson
State Water Right Surveyor

subscribed and sworn to before me this 14th day of Sept. 1948

Hans Johnson
Notary Public

Certificate No. 4335 Feb. 26, 1956

MAP

TO ACCOMPANY APPLICATION OF FRED L. COLE ELCEY COLE WILLIAMS AND FLORENCE LIVINGSTON AS EXECUTRIX OF THE ESTATE OF FLORENCE L. KIRCHEN, DECEASED, TO APPROPRIATE WATER FOR MINING AND MILLING FROM WELLS AND PONDS.

Sept. 14th, 1948 Scale 1" = 500'

October 12, 1948

Appli. No. 12420 CERTIFICATE No. 4920 ISSUED Aug. 17, 1959

Appli. No. 12648 CERTIFICATE No. 4921 ISSUED Aug. 17, 1959

File Under → 12420-12421-12647-12648