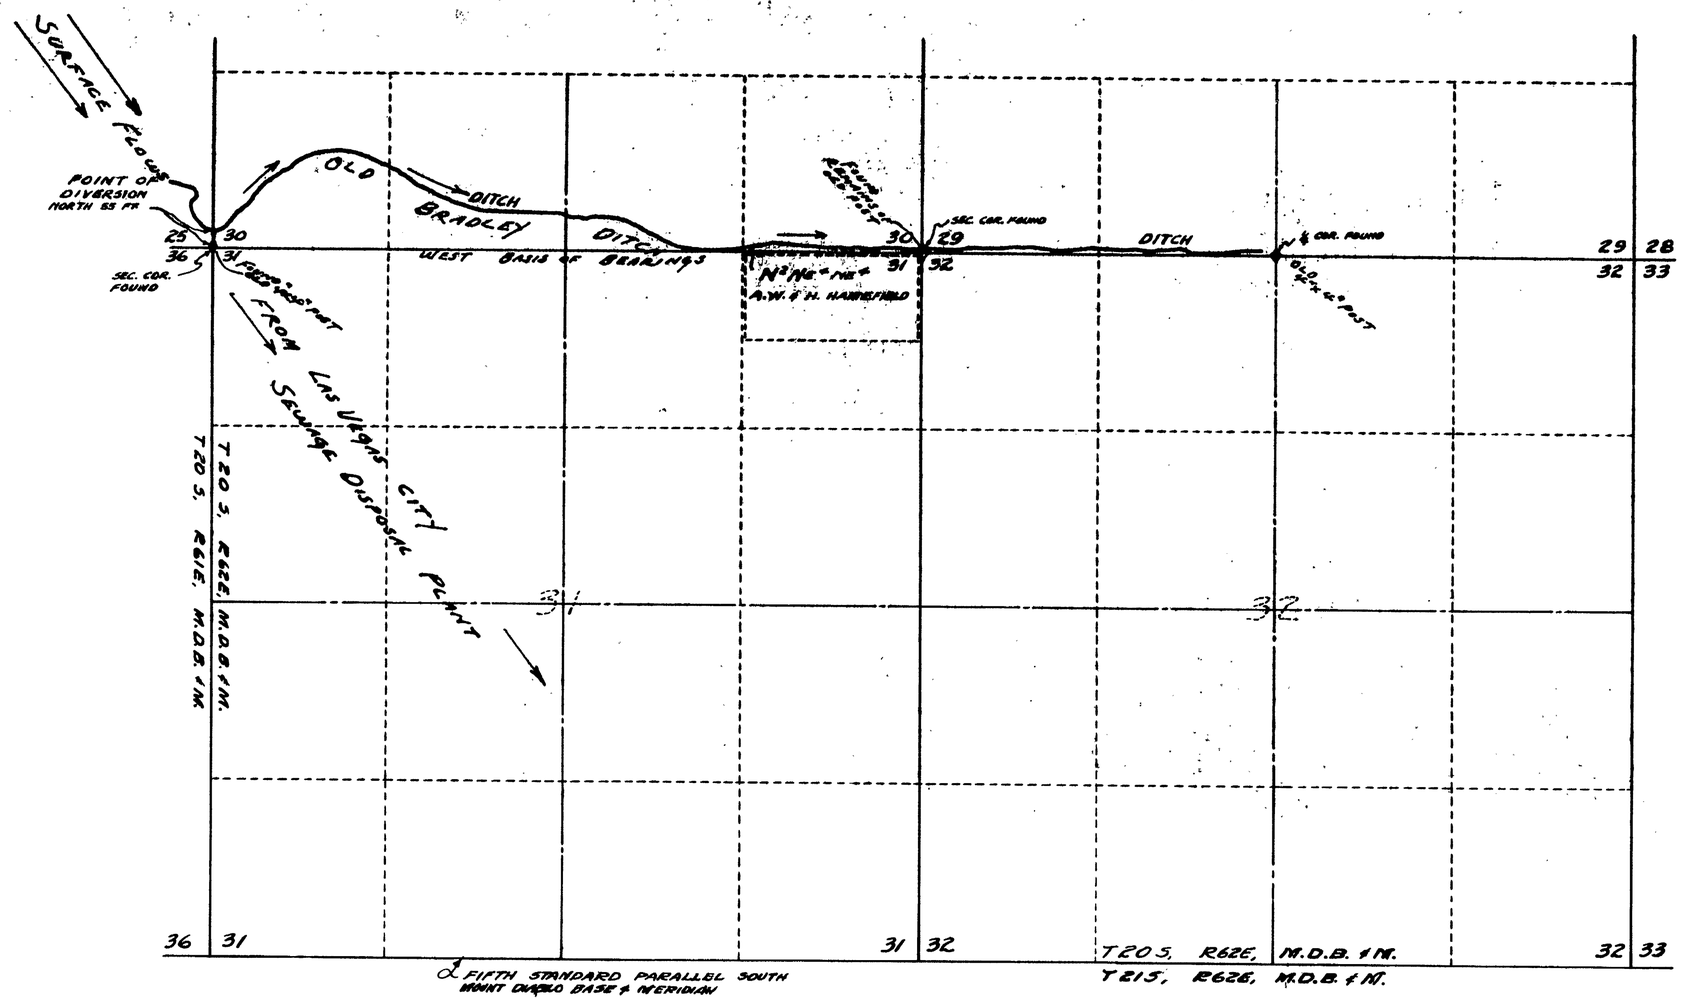

STATE OF NEVADA }
COUNTY OF CLARK } S.S.

I, FRANK D. RATHBUN, BEING FIRST DULY SWORN, DEPOSE AND SAY THAT THIS MAP, CONSISTING OF ONE SHEET, HAS BEEN CORRECTLY DRAWN TO THE DESIGNATED SCALE FROM FIELD NOTES OF A SURVEY MADE BY ME AND COMPLETED ON THE 3rd DAY OF MARCH, 1948. THAT IT TRULY AND CORRECTLY REPRESENTS THE PROPOSED LOCATION AND EXTENT OF THE WORKS USED TO DIVERT WATER FROM LAS VEGAS ARTESIAN BASIN, COUNTY OF CLARK, STATE OF NEVADA BY A.W. & H. HANNEFIELD, FOR IRRIGATION PURPOSES. THAT THE PROPOSED POINT OF DIVERSION, THE APPROXIMATE LOCATION AND SIZE OF THE DIVERTING CHANNEL, ALL RESERVOIRS OR BASINS, THE LOCATION AND NAMES OF ALL OTHER WORKS WHICH WILL CROSS OR CONNECT WITH THE PROPOSED WORKS ARE FULLY AND CORRECTLY REPRESENTED THEREON.

Frank D. Rathbun
STATE WATER RIGHT SURVEYOR

SUBSCRIBED AND SWORN TO BEFORE ME THIS 27th DAY OF April, 1948.

Lillian D. Lane
NOTARY PUBLIC IN AND FOR CLARK COUNTY, NEVADA

MY COMMISSION EXPIRES July 30, 1950.

OFFICE OF
FRANK D. RATHBUN & SON
REGISTERED PROF. ENGINEERS
303 BECKLEY BLDG. LAS VEGAS, NEV.
F.B. 28 P. 10

FILED
May 1, 1948
STATE ENGINEER'S OFFICE

OFFICE STATE ENGINEER
MAY - 1948
RECEIVED
ANS.

SCALE

MAP TO ACCOMPANY
APPLICATION TO APPROPRIATE WATER
FOR
IRRIGATION PURPOSES
BY
A.W. & H. HANNEFIELD
FROM
SURFACE FLOWS IN LAS VEGAS VALLEY
CLARK COUNTY - NEVADA

12425