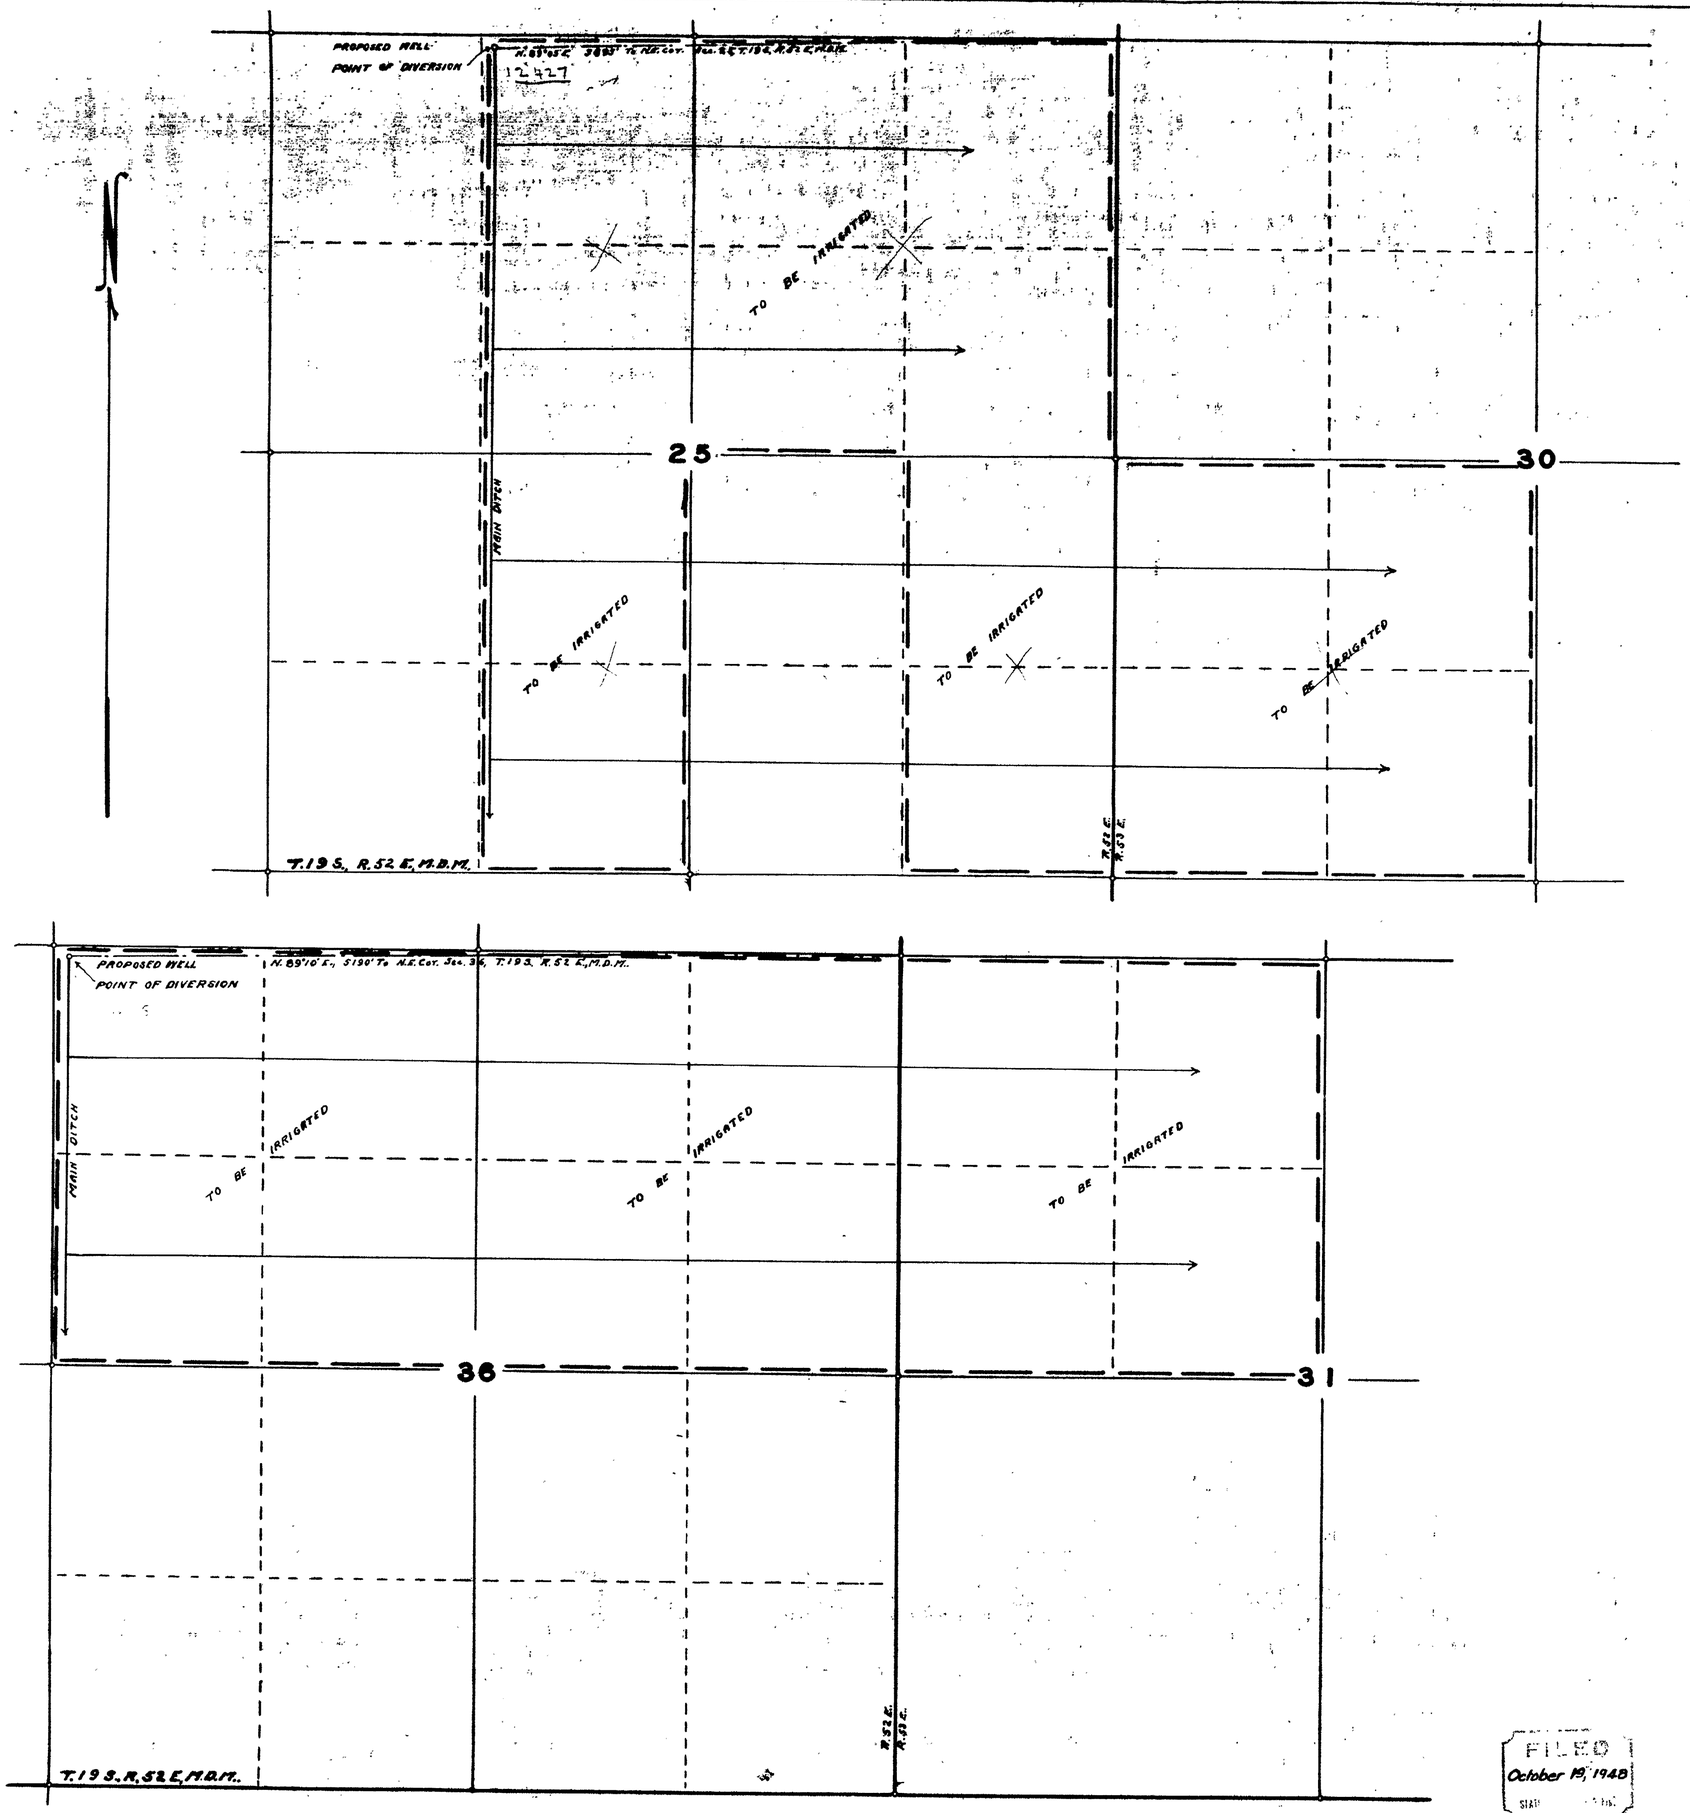


STATE OF NEVADA }
COUNTY OF ESMERALDA } SS.

I, Ed. S. Giles, being first duly sworn, depose and say that this map, consisting of one sheet, has been correctly drawn to the designated scale from field notes of a survey made by me on the eighth day of October, 1948: That it truly and correctly represents the location and extent of the works used to divert water from an Underground Source in Nye County by Shurtliff Brothers for Irrigation: That the proposed point of diversion, the approximate location of the diverting channel, all reservoirs or basins, the location and names of all other works which will be crossed by or connect with the proposed works and the boundary of all lands, showing by 40 acre subdivisions, the areas proposed to be irrigated, are fully and correctly designated thereon.

Ed. S. Giles

STATE WATER RIGHT SURVEYOR.

Subscribed and sworn to before me this 13th day of October, 1948.

Frances Dickson
County Clerk.

SCALE 1 IN. = 500 FT.

0 FT. 500 1000 1500 2000

FILED
October 19, 1948
STATE ENGINEER

MAP TO ACCOMPANY
APPLICATION TO APPROPRIATE WATER
FOR
IRRIGATION
BY
NORMAN LESTER SHURTLIFF
FROM
UNDERGROUND SOURCE.

12427–12428