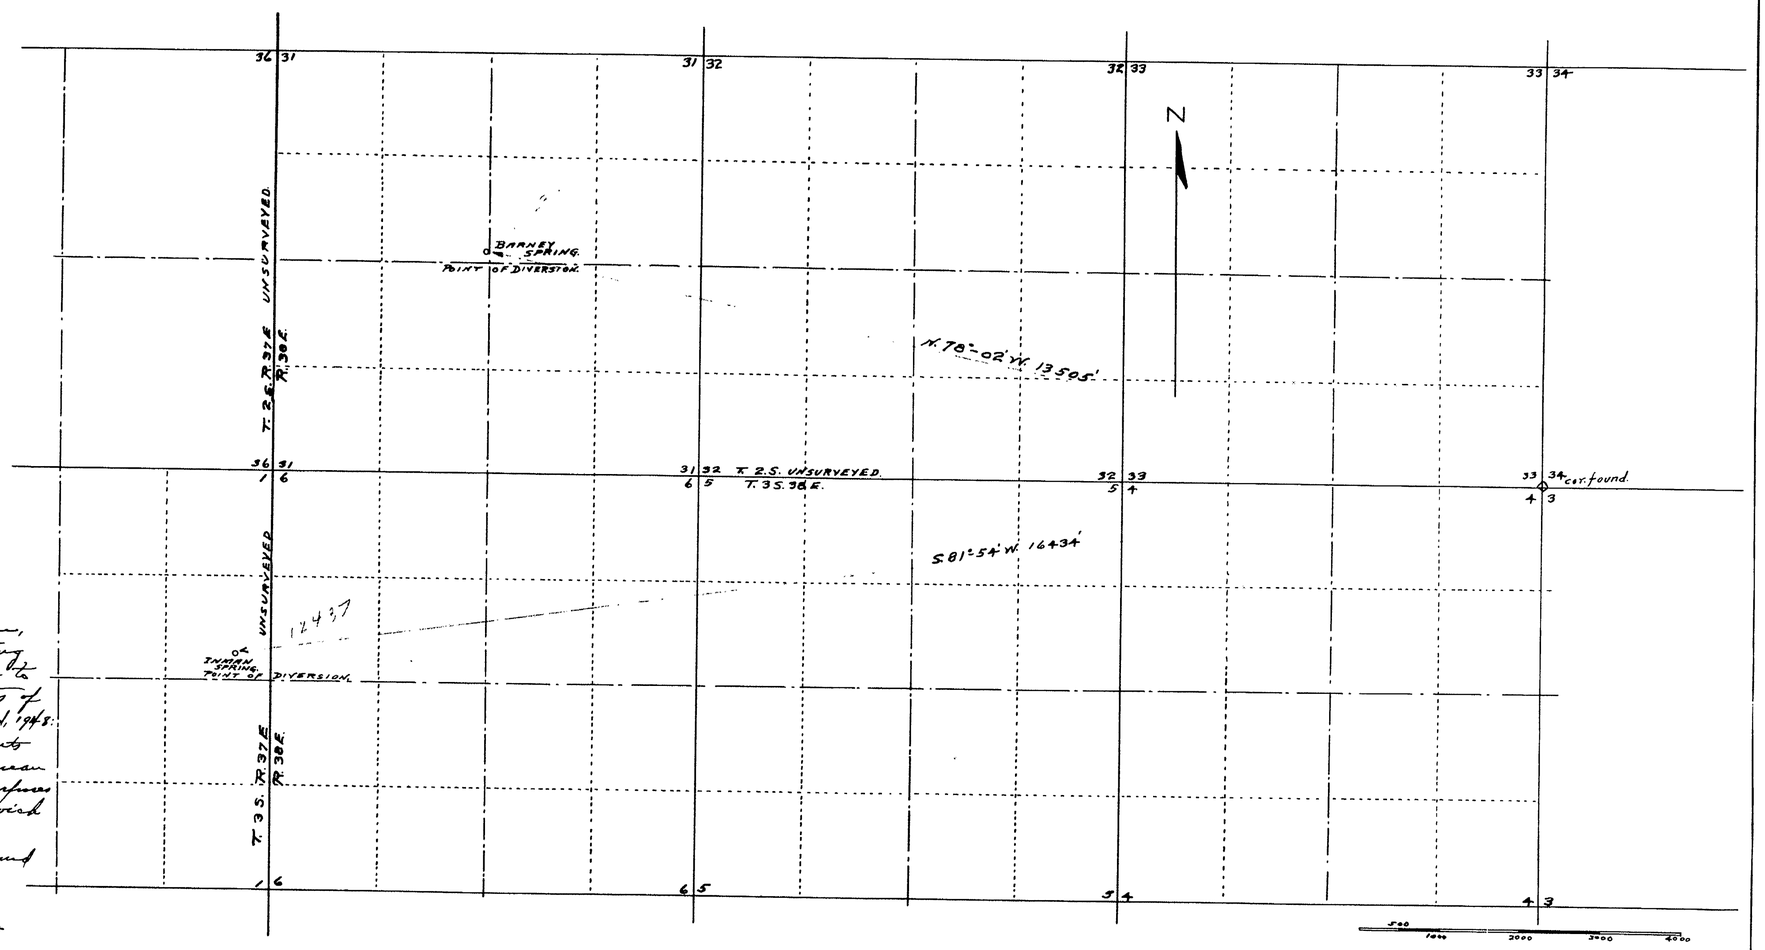

State of Nevada }ss
County of Nye }

I, D. S. Johnson, being first duly sworn, deposes and says that this Map, consisting of one sheet, has been correctly drawn to the designated scale from field notes of a survey made by me May 1st & May 2d, 1948; that it truly and correctly represents the location of Barney Spring and Inman spring to be used for Stockwatering purposes in Esmeralda County by Shirley, Chiatovich & Humphrey.

That the points of diversion are truly and correctly designated thereon.

D S Johnson.
State Water Right Surveyor

Subscribed and sworn to before me this 7th day of May 1948

Hans Kuser
Notary Public

12437 Certificate No. 3552 Issued Dec. 13, 1950 For 0.0045 c.f.s.
12438 Certificate No. 3553 Issued Dec. 13, 1950 For 0.0045 c.f.s.

FILED
May 10, 1948
STATE ENGINEER'S OFFICE

MAP

TO ACCOMPANY APPLICATION TO APPROPRIATE WATER FOR STOCKWATERING AND DOMESTIC USE BY SHIRLEY, CHIATOVICH & HUMPHREY FROM BARNEY SPRING & INMAN SPRING

MAY 7th, 1948 Scale 1" = 1000'

12437–12438