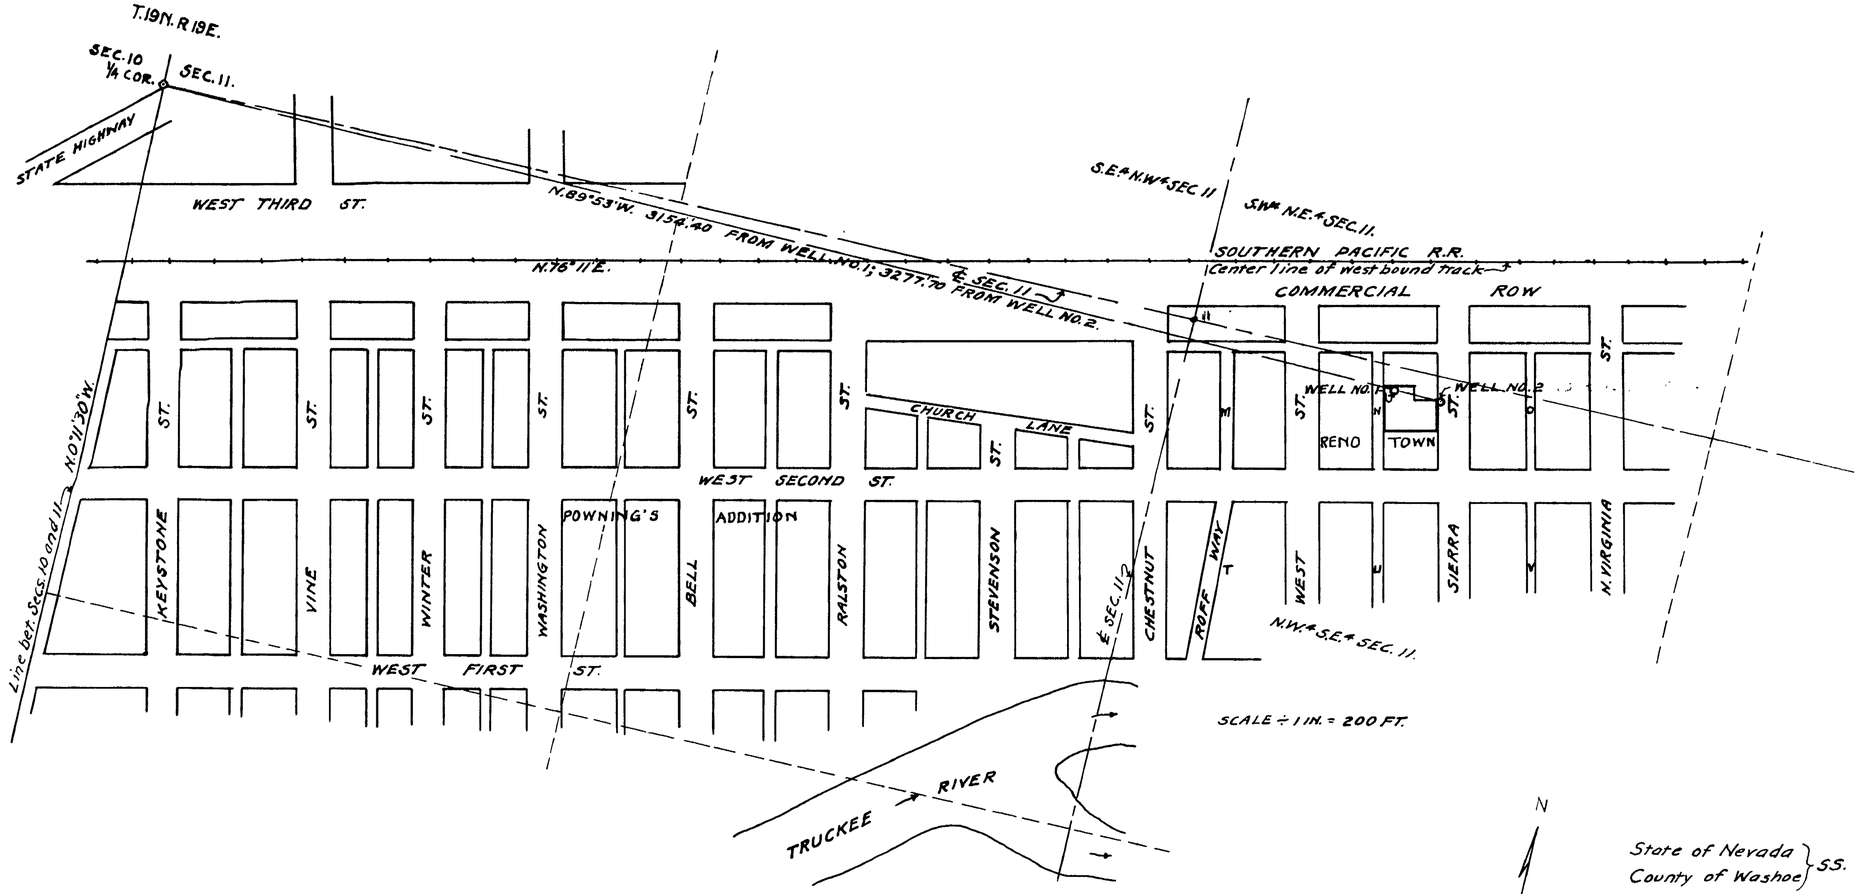

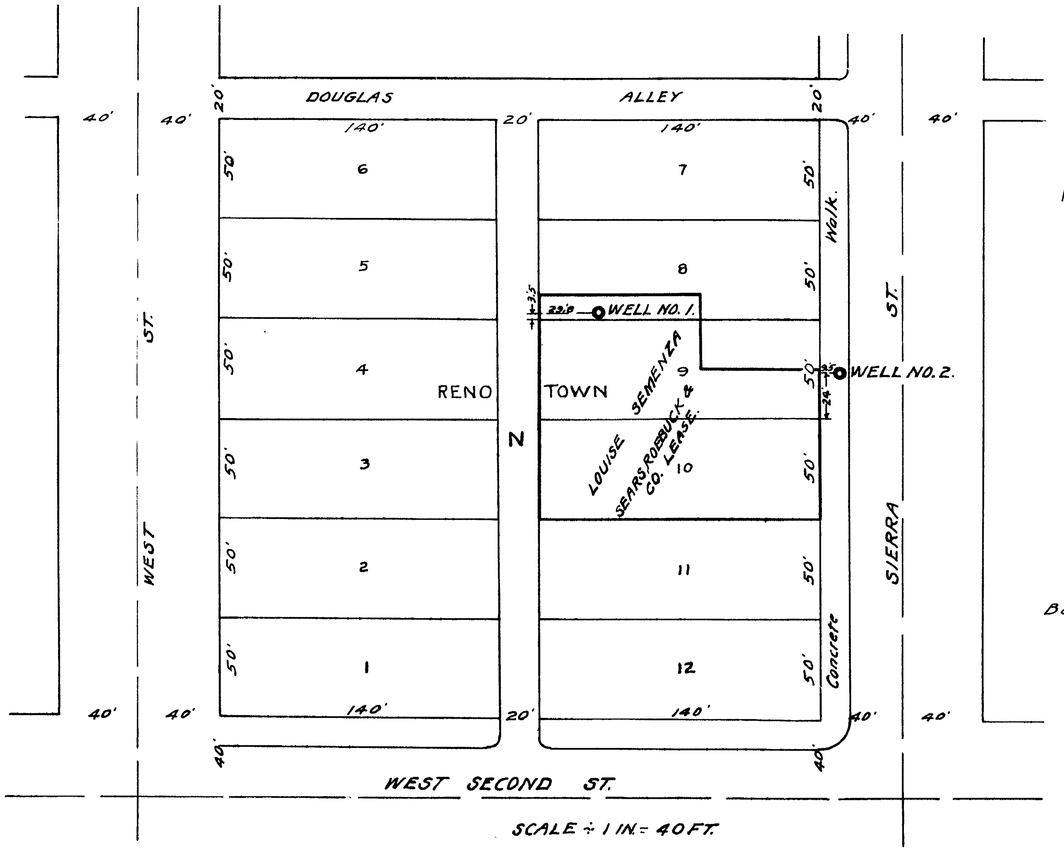

State of Nevada } S.S.
County of Washoe }

I, C.V. Taylor, being first duly sworn, depose and say that this map, consisting of one sheet, has been correctly drawn to the designated scales from field notes of a survey made by me between the 1st. and 5th. days of May, 1948; that it truly and correctly represents the location and extent of the diversion works of Louise Semenza for air conditioning and domestic uses from underground source.

C.V. Taylor R.E. 326
State Water Right Surveyor.

Subscribed and sworn to before me this 5th day of May, 1948
Martha M. Russell
Notary Public in and for Washoe County, Nevada.

Basis of bearings - S.P.R.R.

FILED
May 12, 1948
STATE ENGINEER'S OFFICE

FILE NO. _____
OFFICE OF NEVADA STATE ENGINEER
Certificate No. 3189 Issued January 28, 1949

MAP

TO ACCOMPANY APPLICATION TO APPROPRIATE WATER FOR AIR CONDITIONING AND DOMESTIC USES BY LOUISE SEMENZA FROM UNDERGROUND SOURCE.

Taylor, Curran & Taylor, Reg. Engrs.
29 East First St., Reno, Nevada.

12439