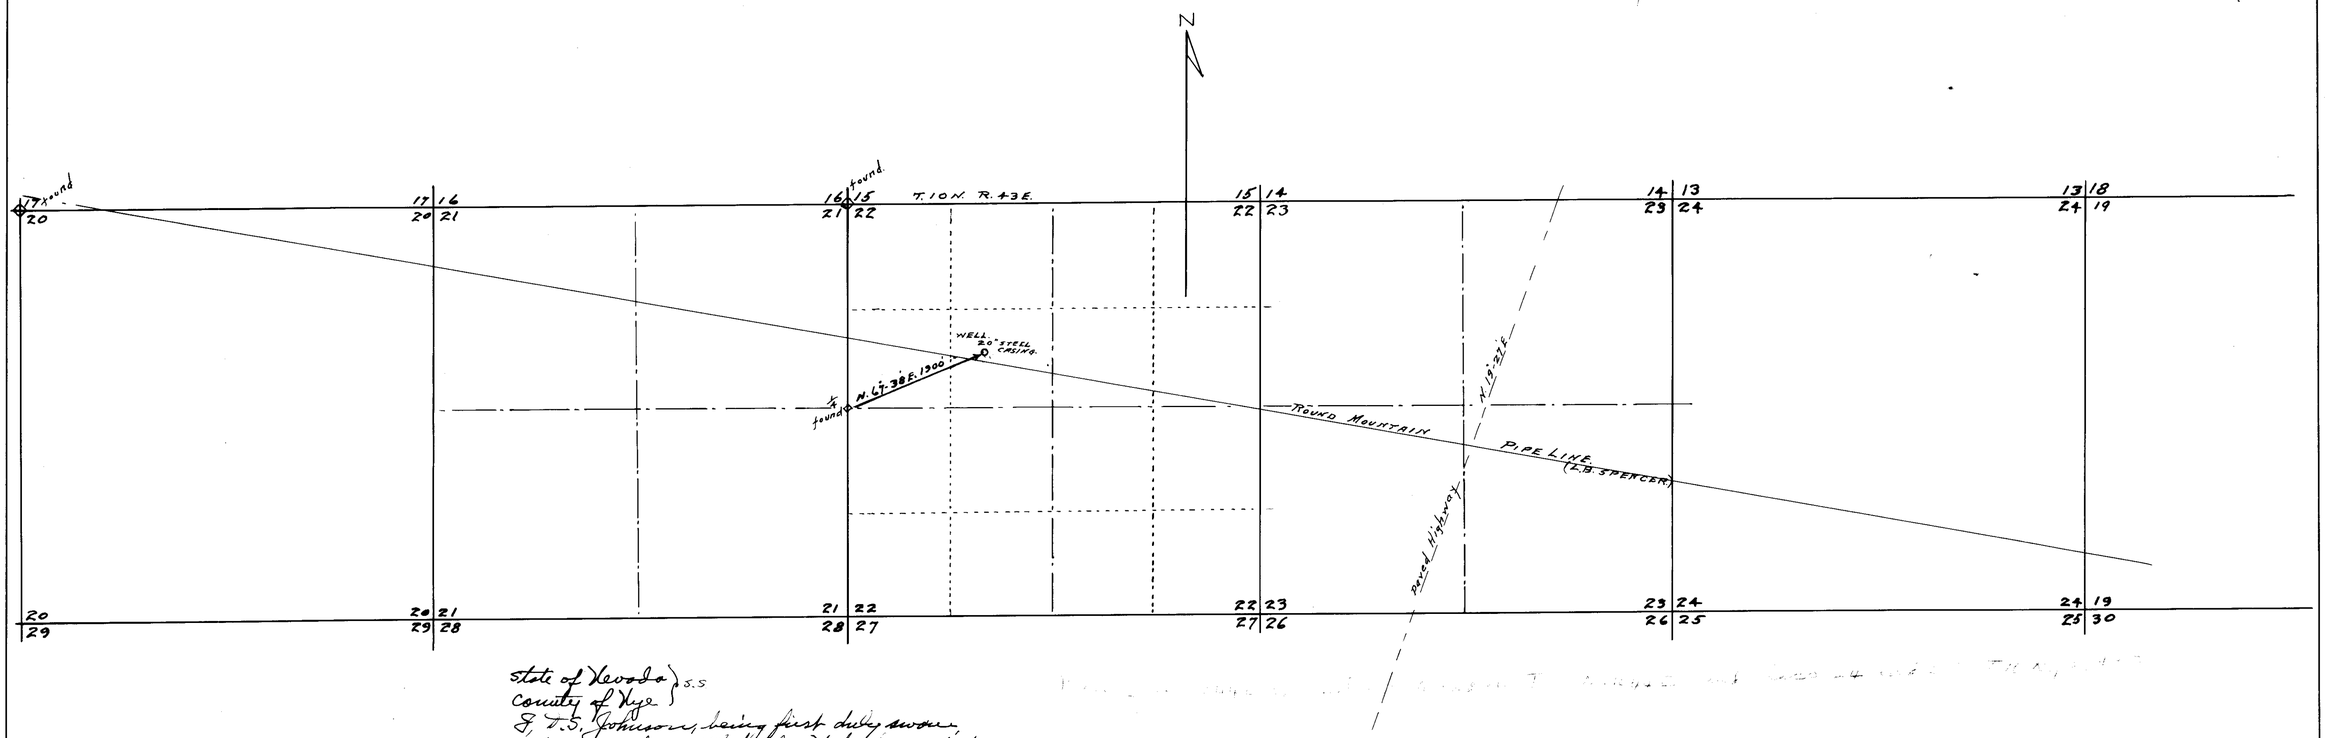

State of Nevada } S.S
County of Nye }
I, D.S. Johnson, being first duly sworn, depose and say that this Map of one sheet has been correctly drawn to the designated scale from field notes of a survey made by me July 9th 1948, that it truly and correctly represents the location of the works dused to divert water from a well in Nye County by the Round Mountain Dredging Corp. for Mining purposes.

D.S. Johnson
State Water Right Surveyor

Subscribed and sworn to before me this 10th day of July, 1948

Hong Jensen
Notary Public

500 1000 2000 3000 4000

3831 8-4-52

MAP TO ACCOMPANY APPLICATION OF ROUND MOUNTAIN DREDGING CORPORATION TO APPROPRIATE WATER FOR MINING FROM A WELL.

(6)

JULY 10th, 1948 Scale 1"=1000'

(S)

FILED
July 12, 1948

(S)

83329 T
[redacted]
80745 T
[redacted]
[redacted]

[redacted] 12442