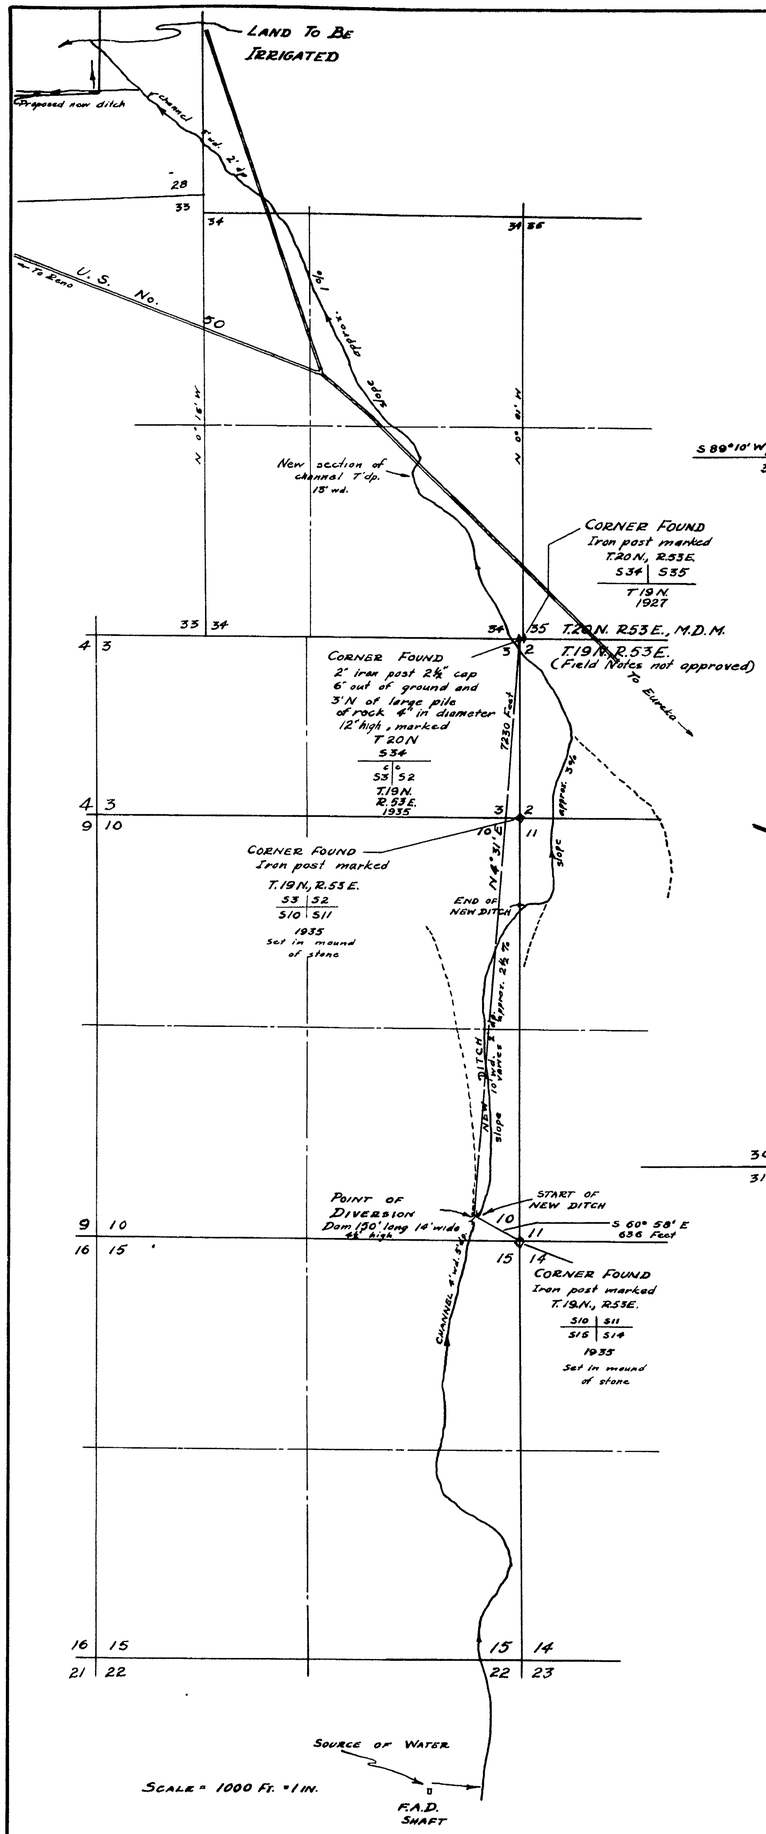

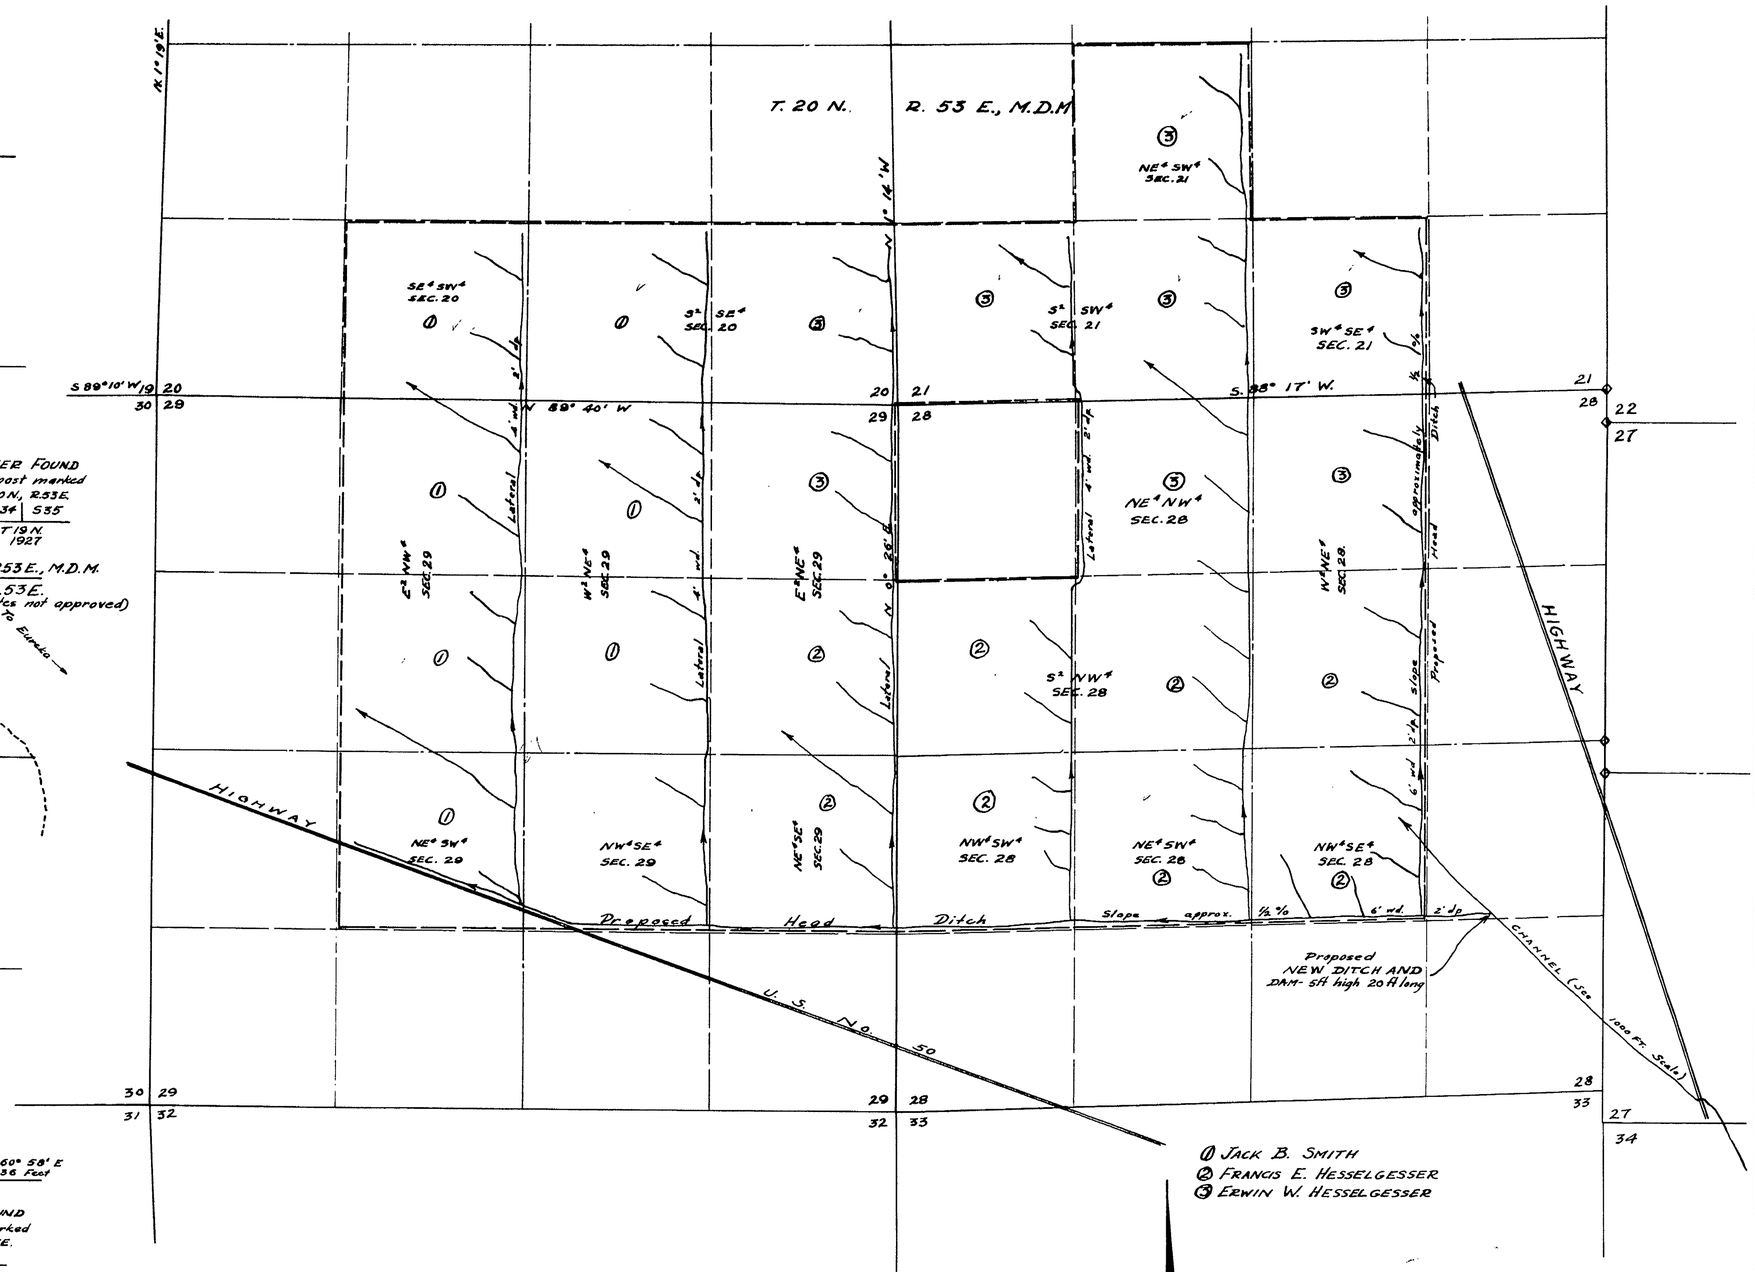

① JACK B. SMITH
② FRANCIS E. HESSELGESSER
③ ERWIN W. HESSELGESSER

STATE OF NEVADA }
County of White Pine } S.S.

I, Robert W. Millard, being first duly sworn depose and say that this map consisting of one sheet, has been correctly drawn to the designated scale from field notes of a survey made by me between the 5th day of June and 10th day of July, 1948; that it truly and correctly represents the proposed location and extent of the works used to divert water from the F.A.D. SHAFT, in EUREKA County, by FRANCIS E. HESSELGESSER, ERWIN W. HESSELGESSER, and JACK B. SMITH, for irrigation purposes. That the proposed point of diversion, the approximate location and size of the diverting channel, all reservoirs or basins, the location and names of all other works which will cross or connect with the proposed works, and the boundary of all lands, showing by 40 acre subdivisions the areas proposed to be irrigated, are fully and correctly designated thereon

Robert W. Millard
State Water Right Surveyor

Subscribed and sworn to before me this 26th day of July 1948.

R. W. Millard
Notary Public in and for White Pine County, Nevada
My commission expires Dec. 22, 1949

July 29, 1948

0' 500' 1000' 2000' 3000'
SCALE 1-IN. = 600 FT.

MAP
TO ACCOMPANY APPLICATION TO
APPROPRIATE WATER FOR
IRRIGATION
BY F.E. HESSELGESSER, ERWIN HESSELGESSER
AND
JACK B. SMITH
PUMPED WATER FROM F.A.D. SHAFT EUREKA, NEVADA
Dated July 23, 1948
by
F.W. Millard & Son Ely, Nevada

12462