T. 12 N., R. 67 E., M.D.B. & M.

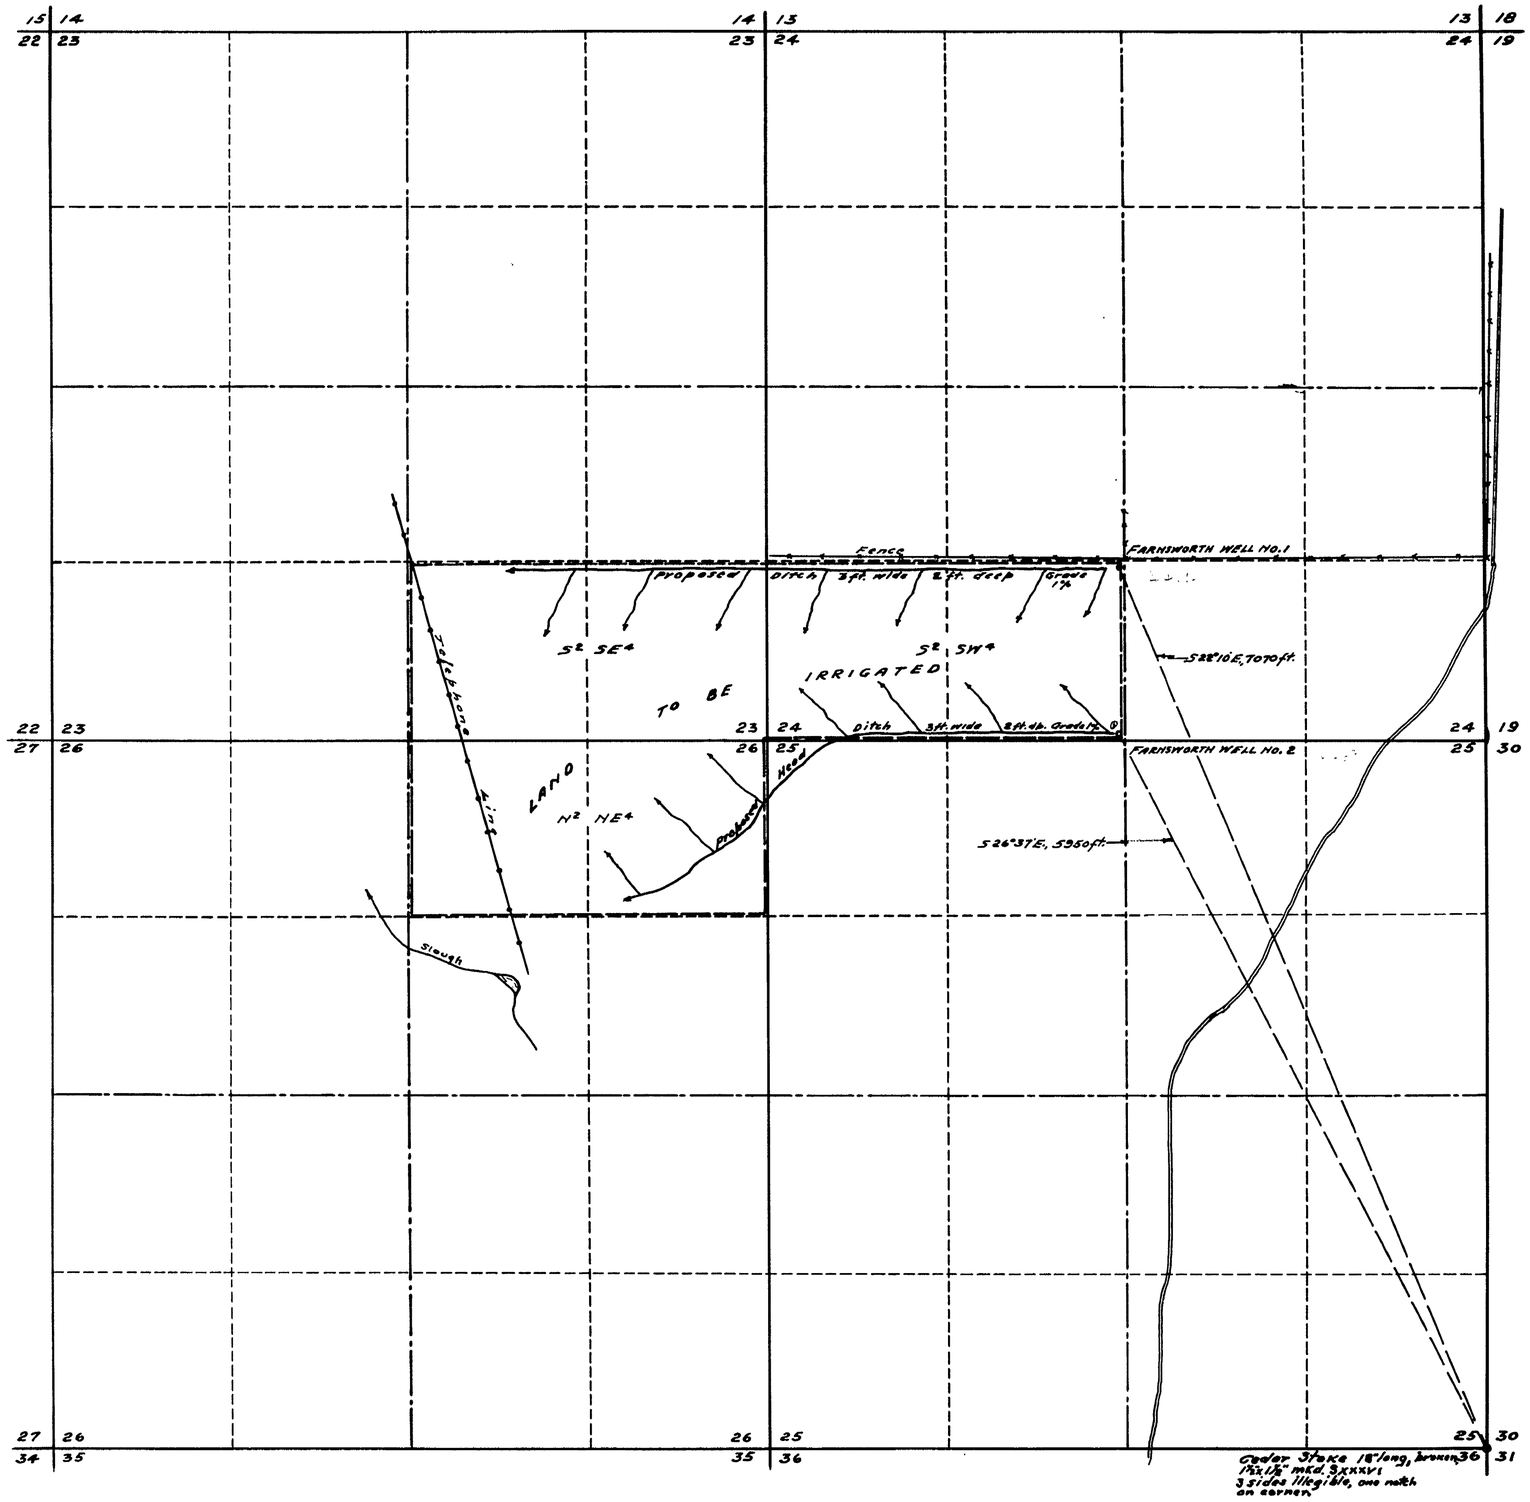

STATE OF NEVADA }
County of White Pine } S. S.

I, F. W. Millard, being first duly sworn, depose and say that this map consisting of one sheet, has been correctly drawn to the designated scale from field notes of a survey made by me between the 9th and 11th days of May, 1948; that it truly and correctly represents the location and extent of the works to be used to divert water from underground sources in White Pine County by Meryl Y. Farnsworth for irrigation purposes.

That the proposed points of diversion, the approximate location and size of the diverting channel, all reservoirs or basins, the location and names of all other works which will cross or connect with the proposed works, and the boundary of all lands, showing by 40-acre subdivisions the areas proposed to be irrigated, are fully and correctly designated thereon.

F. W. Millard
State Water Right Surveyor.

Subscribed and sworn to before me, this 20th. day of May, 1948.

Marjorie B. Sherwood
Notary Public in and for White Pine County, Nevada.

My commission expires 7-18-51

0' 500' 1000' 2000'
SCALE 1-IN. = 600 FT.

FILED
May 24, 1948
STATE ENGINEER'S OFFICE

MAP TO ACCOMPANY
APPLICATION TO APPROPRIATE WATER
FOR IRRIGATION
BY MERYL Y. FARNSWORTH
FROM UNDER-GROUND SOURCE
SURVEYED MAY 10-1948.
BY F.W. MILLARD & SON-
ELY, NEVADA.

12463—12464