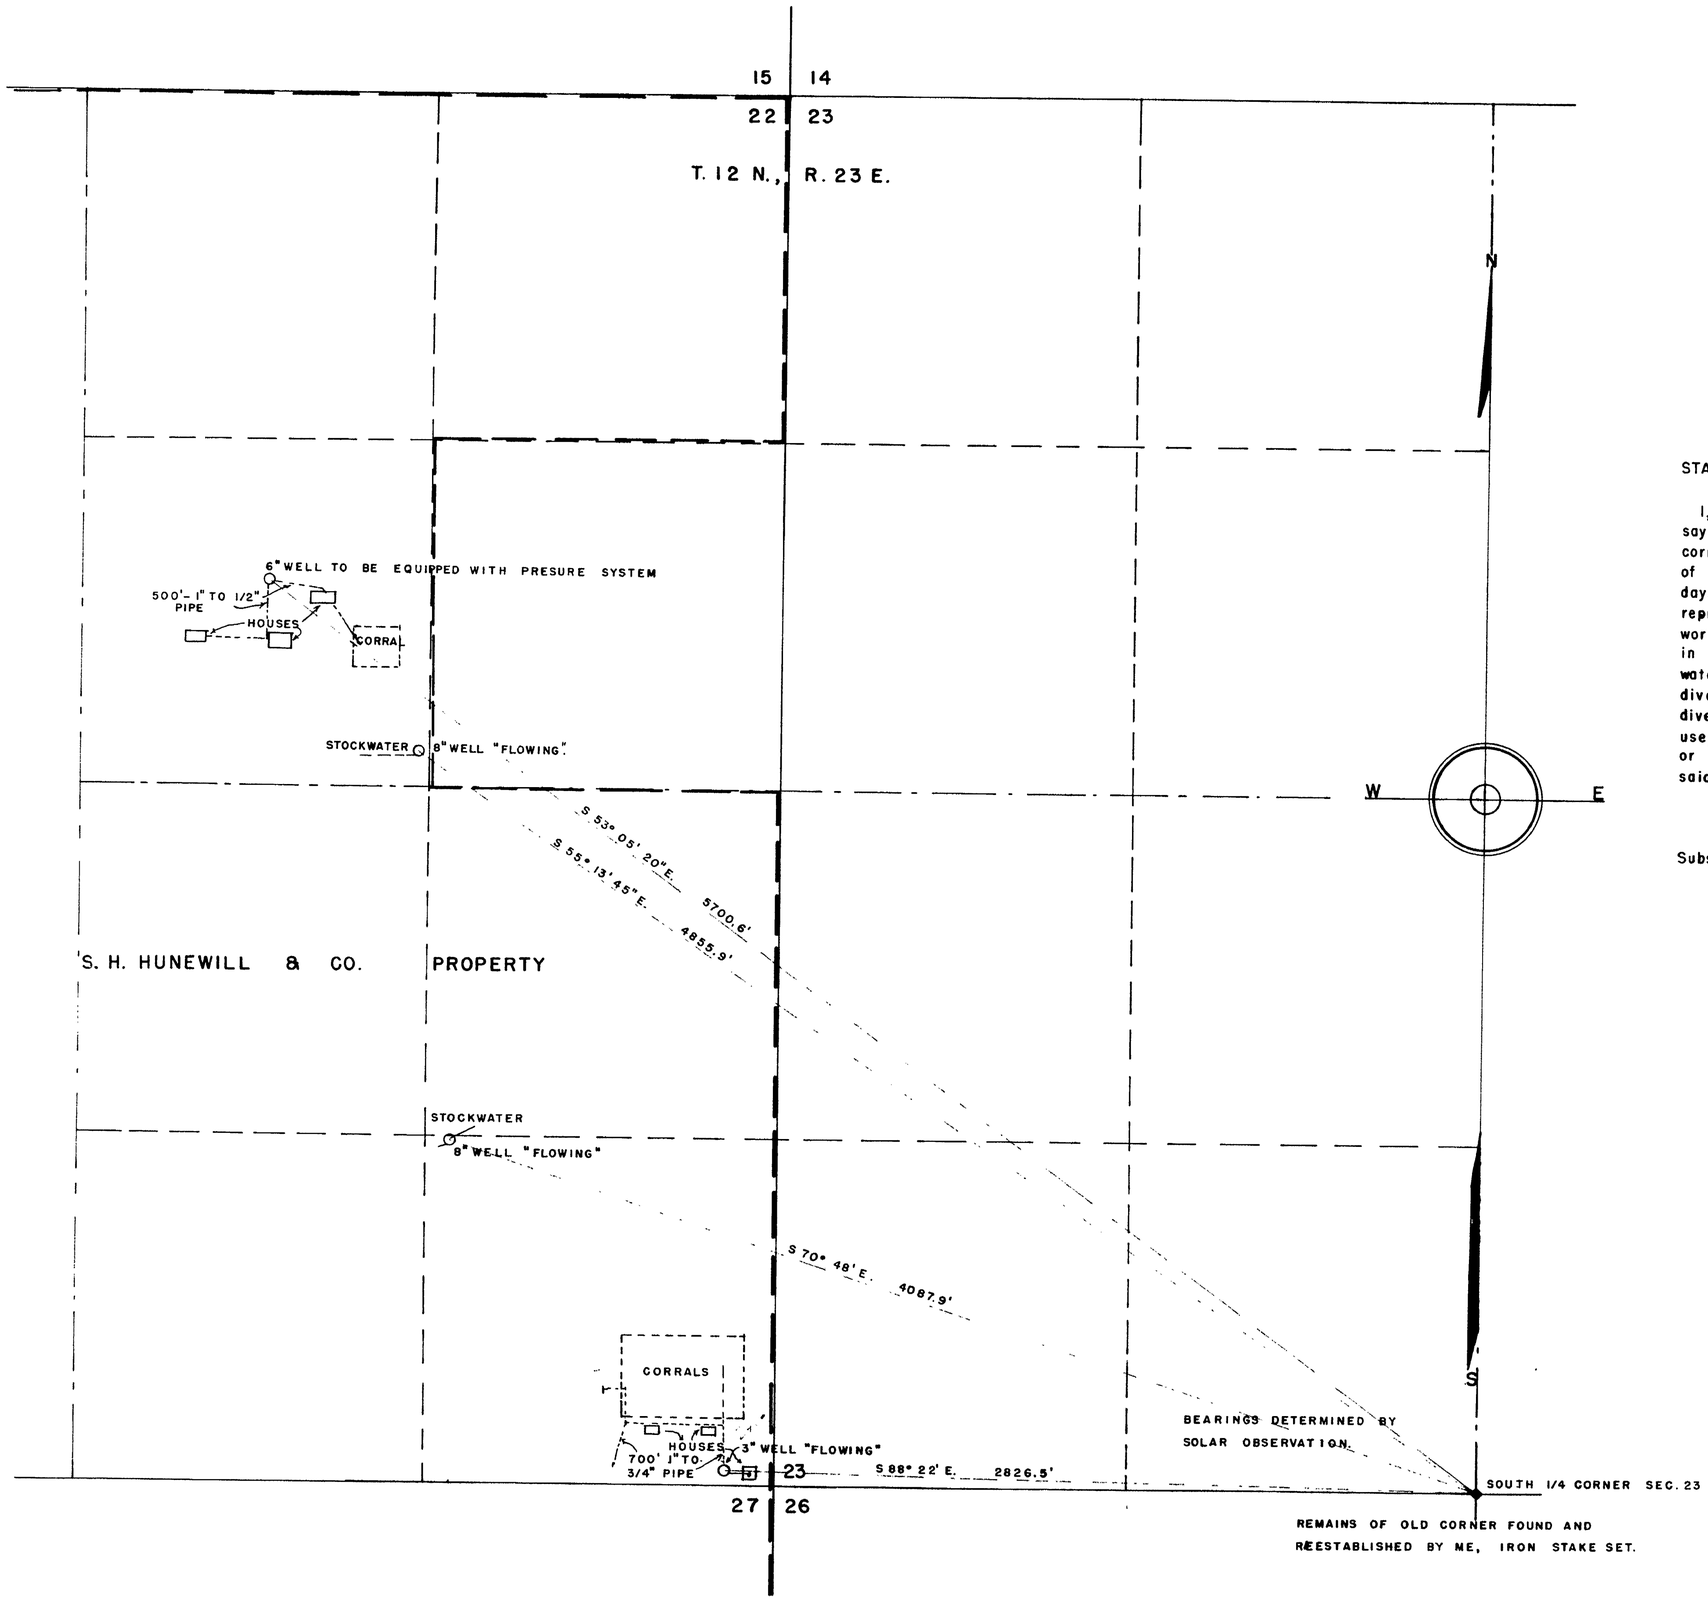

STATE of NEVADA
County of STOREY } ss

I, Walter G. Reid, being first duly sworn, depose and say that this map, consisting of one sheet, has been correctly drawn to the designated scale from field notes of a survey made by me between the 1st. and 20 th. days of March, 1948; that it truly and correctly represents the location and extent of the proposed works used to divert water from underground sources, in Lyon County, by S. H. Hunewill & Co. for stock-watering and domestic purposes. That the point of diversion, the approximate location and size of the diverting channel or conduit, the place and manner of use, and the location and names of all other works or streams which are crossed by, or connected with said works, are fully and correctly designated thereon.

Walter G. Reid
State Water Right Surveyor

Subscribed and sworn to before me this 25th day of June, 1948.

W. J. Henley
Notary Public in and for Storey County, Nevada.

SCALE— 1" = 300'

0 100 200 300 600 900 1200 1500

3300 Issued 10/28/49 for 0.025 cfs. (12465)

3301 Issued 10/28/49 for 0.04 cfs. (12466)

FILED
June 25, 1948

MAP
TO ACCOMPANY APPLICATION
TO APPROPRIATE WATER FOR
STOCKWATERING & DOMESTIC
BY S. H. HUNEWILL & CO. FROM
UNDERGROUND SOURCES

12465–12466