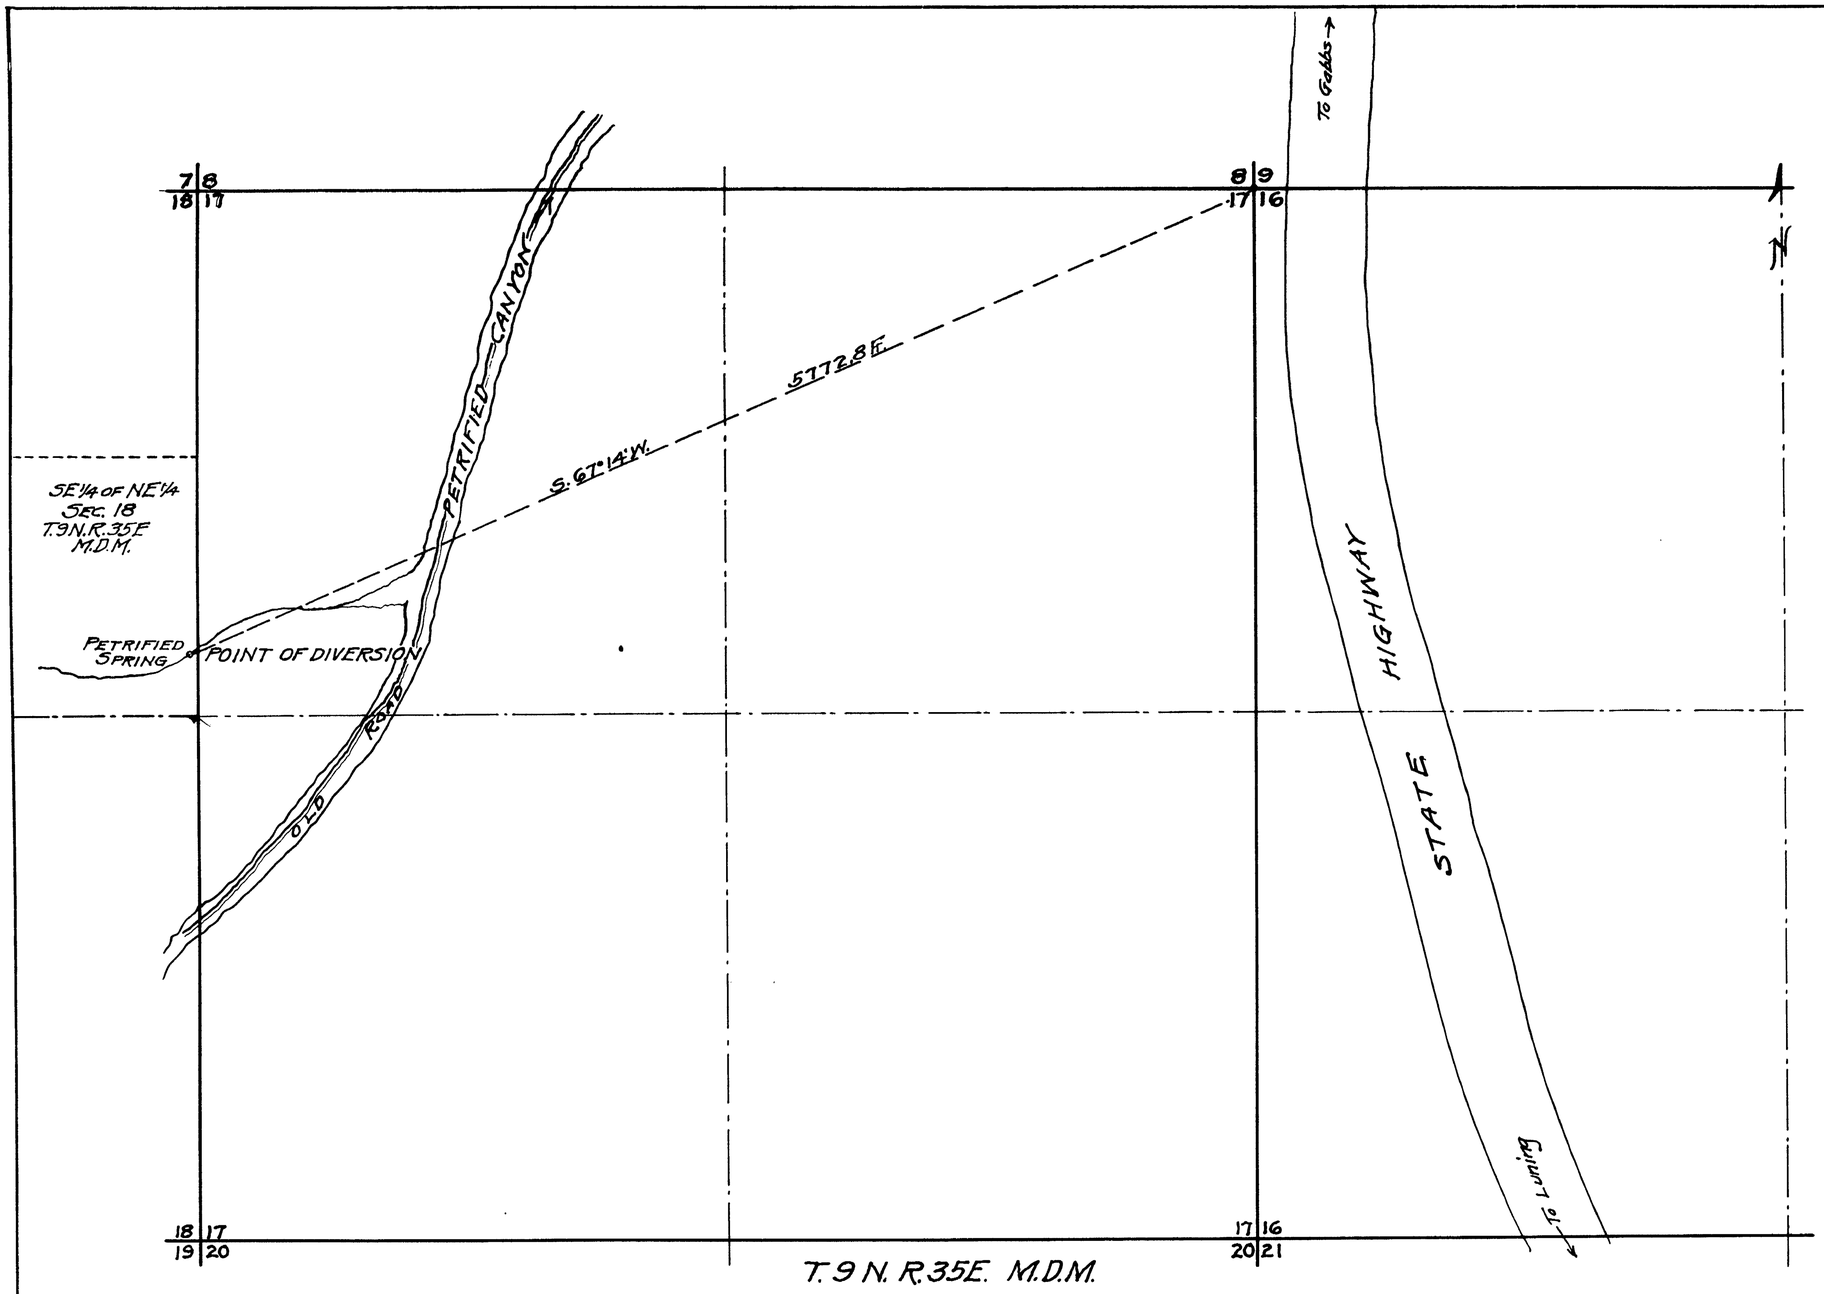

State of Nevada }ss
County of Mineral }

I, L. B. Spencer, being duly sworn, depose and say that this map has been correctly drawn to the designated scale from the field notes of a survey made by me on the 22nd day of May, 1948; that it fully and correctly shows the location and extent of the proposed works used to divert the water from Petrified Spring in Mineral County, Nevada, for Stockwatering Purposes by William J. Stinson. That the proposed Point of Diversion, the location and size of proposed pipe line, tank and troughs and all other works are fully and correctly shown.

State Water Right Surveyor.

Subscribed and sworn to before me this 26th day of May, 1948.

Notary Public in and for Mineral County, Nevada

My commission expires July 1st 1951

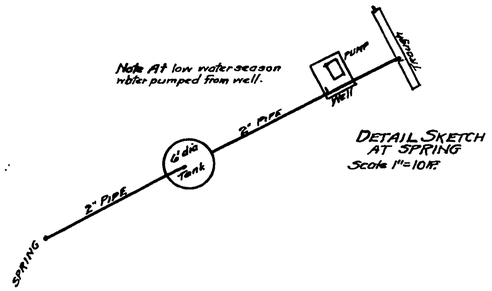

3322 Issued Dec. 14, 1949 for 0.009 c.f.s. for Stock.

SCALE IN FEET.
0 400 800 1200 1600 2000

MAP
TO ACCOMPANY APPLICATION TO APPROPIATE WATER FOR STOCK WATERING BY WILLIAM J. STINSON FROM PETRIFIED SPRING IN MINERAL COUNTY, NEVADA.

SCALE 1" = 400 ft. SURVEYED MAY 22ND 1948

BY L. B. SPENCER
STATE WATER-RIGHT SURVEYOR
MINA, NEVADA.

FILED
May 27, 1948
STATE ENGINEER'S OFFICE

12468