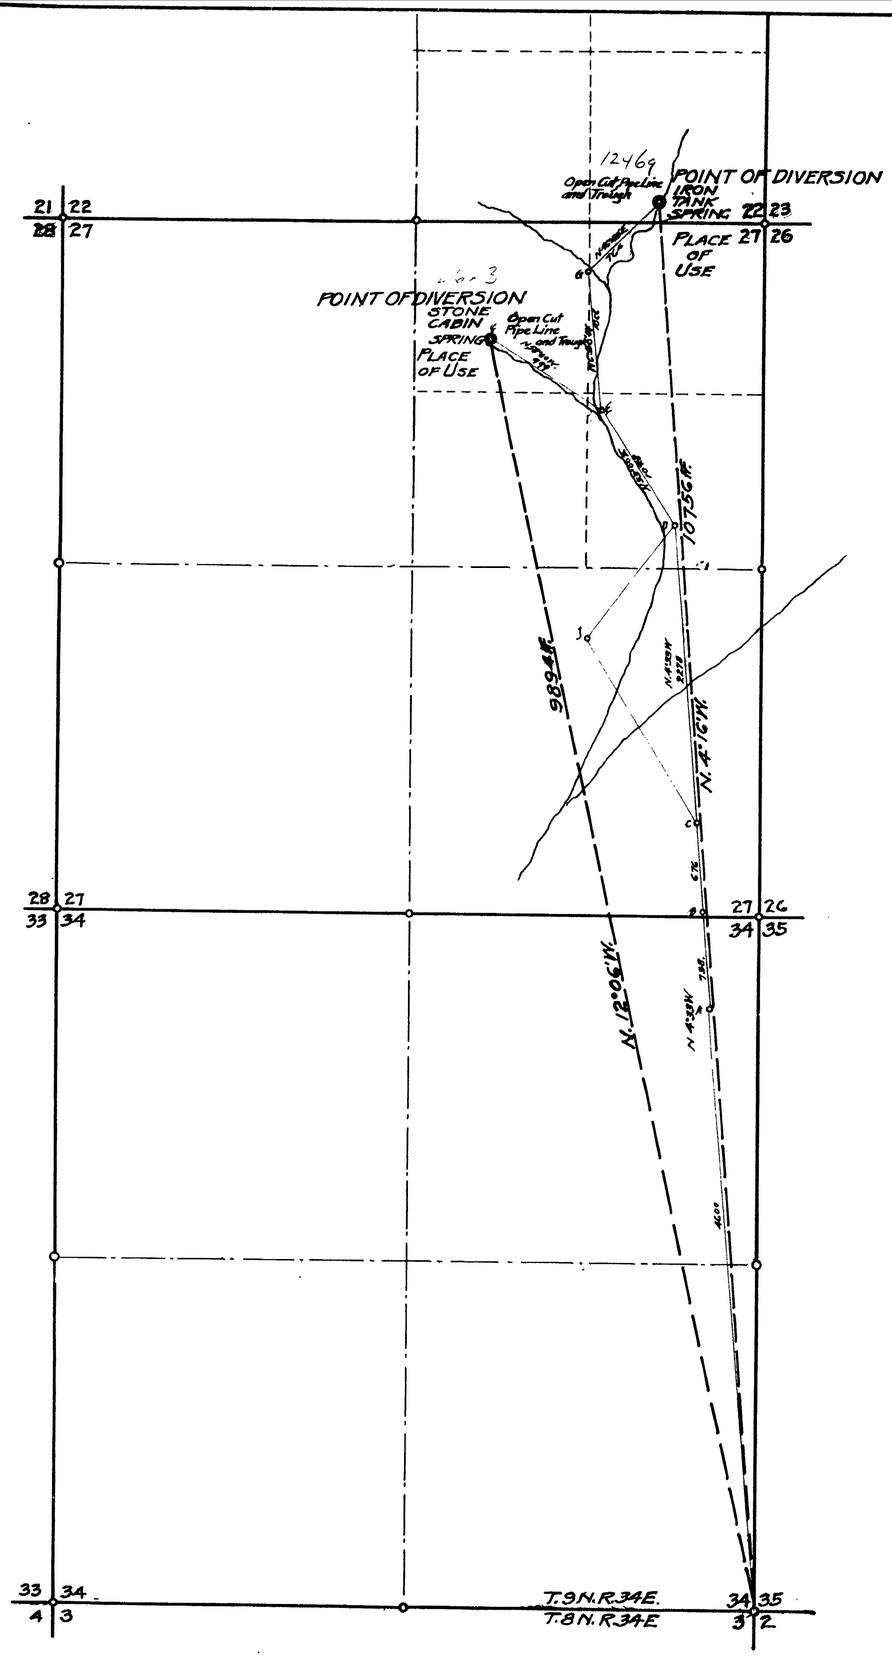


State of Nevada }
County of Mineral } ss.

I, L. B. Spencer, being first duly sworn, depose and say, that this map has been correctly drawn to the designated scale from the field notes of a survey made by me on the 22nd day of September, 1948; that it fully and correctly shows the location and extent of the proposed works used to divert the water from Iron Tank Spring, in Mineral County, Nevada, for Stock-watering purposes, by William J. Stinson. That the location of the Point of Diversion, the location and size of proposed diversion works and all other works are fully and correctly shown.

L. B. Spencer
State Water Right Surveyor.

Subscribed and sworn to before me this 25th day of September 1948

L. E. Comeau
Notary Public in and for Mineral County, Nevada

My commission expires July 7th 1951

SCALE IN FEET

0 100 200 300 400 600 1200 1800 2400 3000

# MAP

TO ACCOMPANY APPLICATION TO APPROPRIATE WATER FOR STOCKWATERING BY WILLIAM J. STINSON FROM IRON TANK & STONE CABIN SPRINGS IN MINERAL COUNTY, NEVADA.

SCALE 1" = 600 ft  SURVEYED SEPT. 22nd 1948
BY L. B. SPENCER
STATE WATER RIGHT SURVEYOR

FILED
October 8, 1948

12469 – 12683