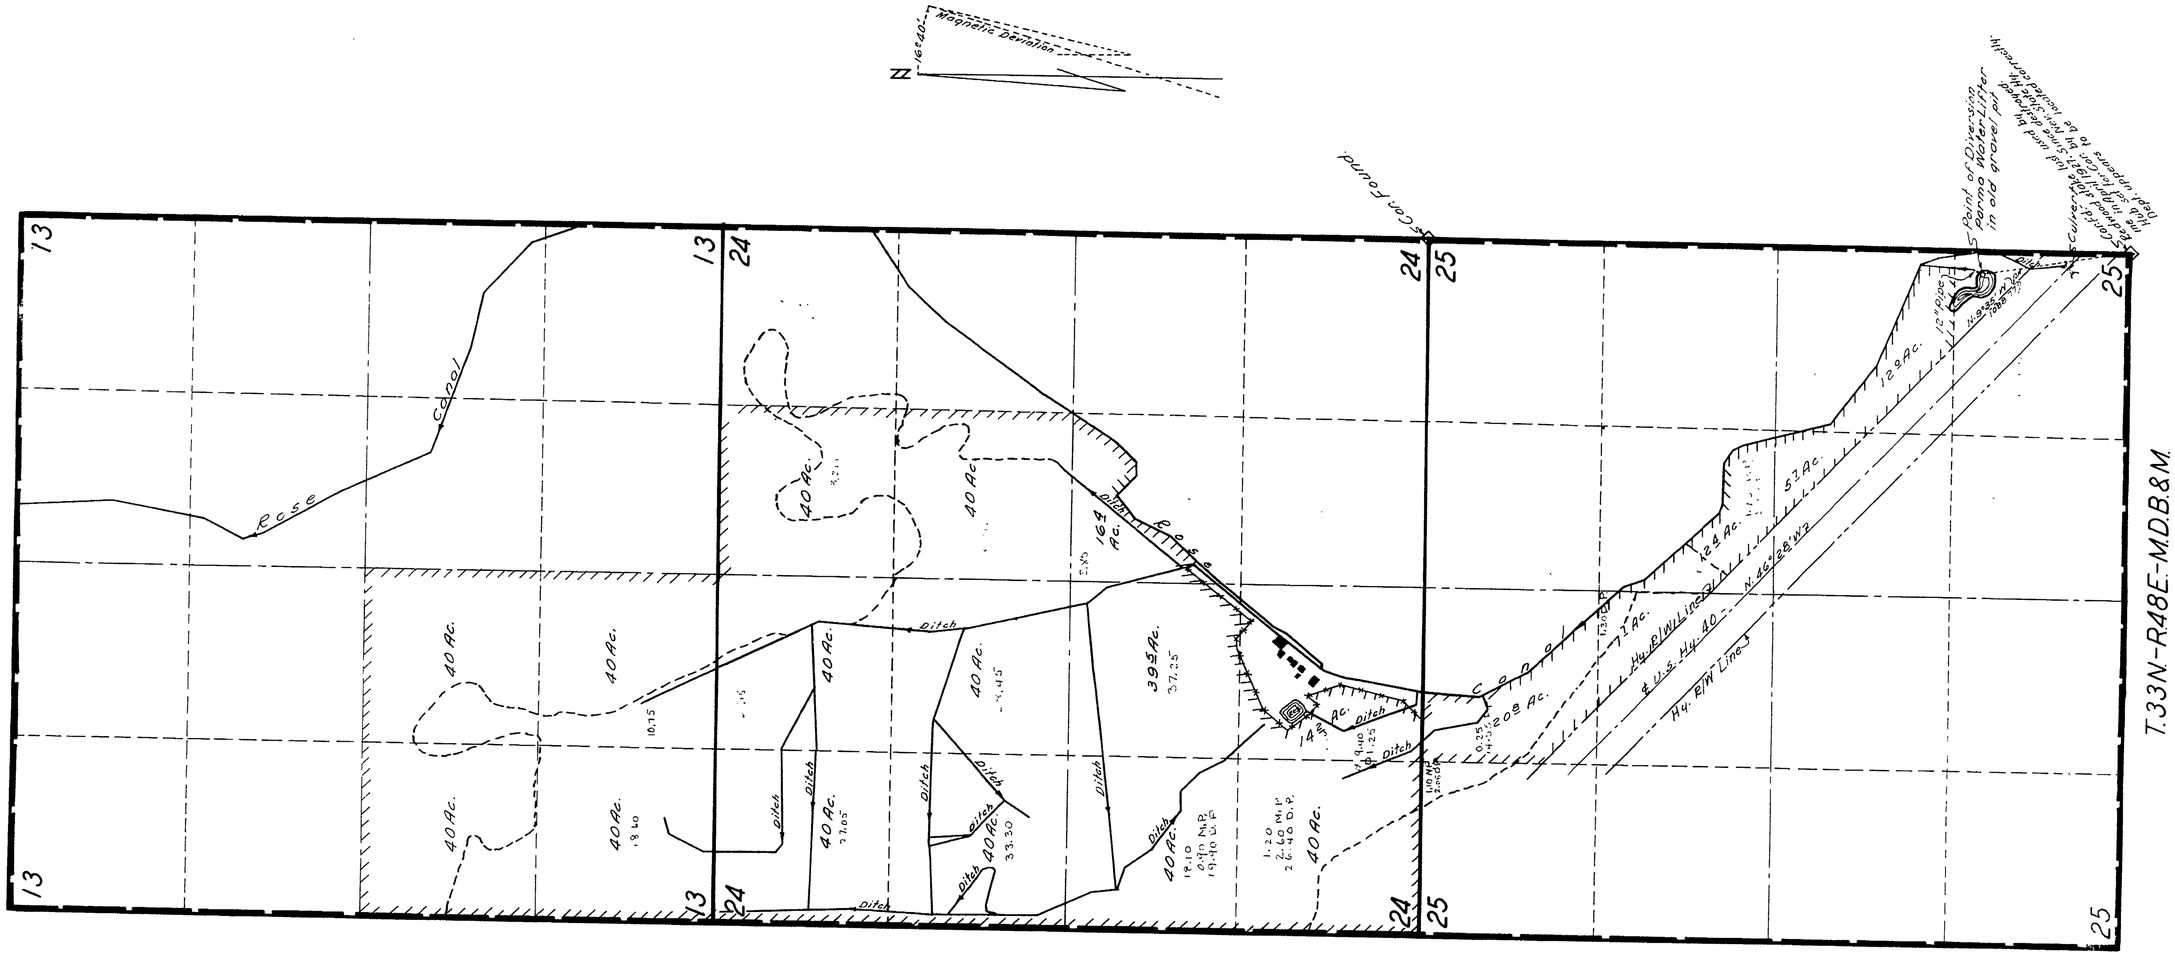

Note - Total area applied for, 608.7 Acres.
Water to be used during late summer months to supplement 1873 priority under Humboldt River Decree. as shown on map, Case No 2804 dated October 20, 1931, on file in the Sixth Judicial Court of the State of Nevada, in and for the County of Humboldt.

LEGEND
- - - - - Limits of Decreed Rights, traced from print of map, Case No 2804. See "Note."
/////// Boundary of lands included in this Application.

HUNDREDS OF FEET
12 11 10 9 8 7 6 3 0 6 12
scale - 1" = 600'

STATE OF NEVADA }
COUNTY OF ELKO } S.S.

I, W.H. Settelmeyer, being first duly sworn, depose and say, that this map, consisting of one sheet, has been correctly drawn to the designated scale from field notes of a survey made by me on August 19, 1948; that it truly and correctly represents the location and extent of the works used to divert water from underground sources, which has collected in a gravel pit, in Eureka County, by Joe Filippini, for irrigation purposes. That the proposed point of diversion, the approximate location and size of the diverting pipe, all reservoirs or basins, the location and names of all other works which will cross or connect with the proposed works, and the boundary of all lands, showing by 40-acre subdivisions, the areas proposed tobe irrigated, are fully and correctly designated. thereon.

W.H. Settelmeyer
State Water Right Supervisor.

December 20, 1948

Subscribed and sworn to before me this 11th day of December, 1948.
G. L. Lucanelli
Notary Public in and for Elko Co., Nev.
My Comission Expires 11/27/51.

MAP

TO ACCOMPANY APPLICATION TO APPROPRIATE WATER FOR IRRIGATION PURPOSES BY JOE FILIPPINI FROM UNDERGROUND SOURCE (GRAVEL PIT) - IN EUREKA COUNTY.

12487