T. 12 N., R. 62 E., M. D. M.

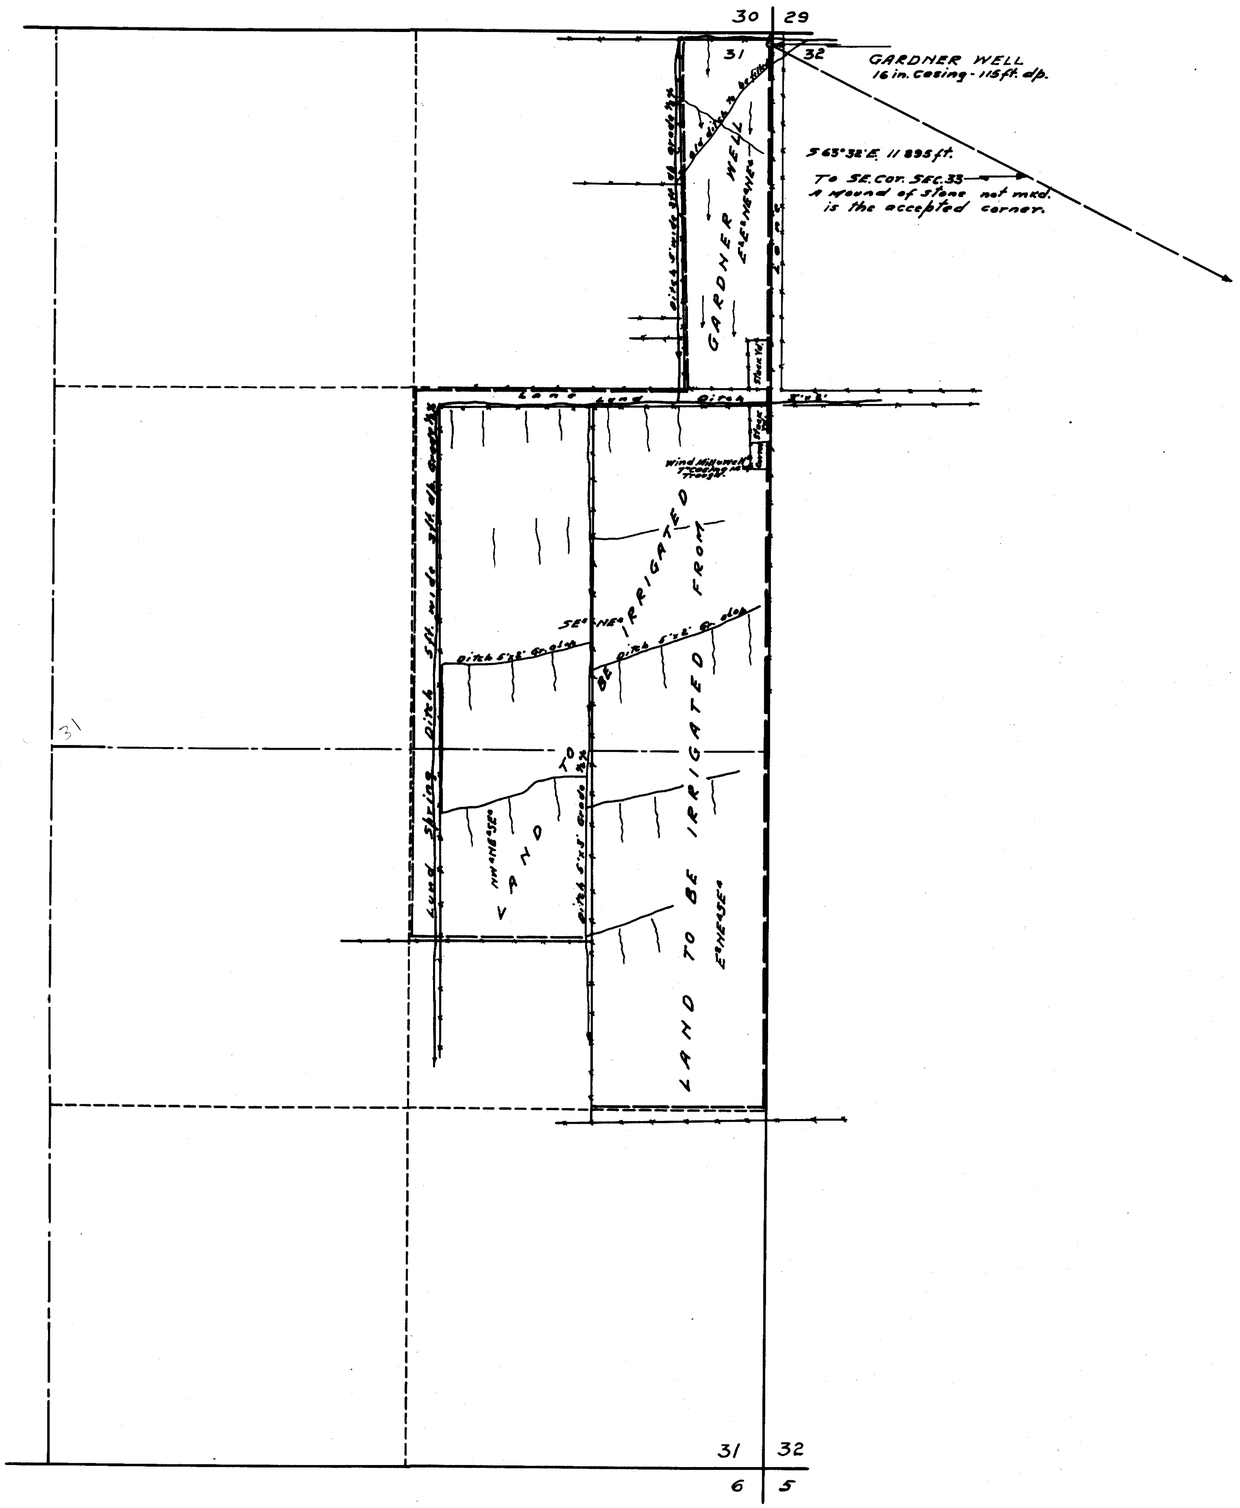

STATE OF NEVADA }
County of White Pine } S. S.

I, F.W. Millard, being first duly sworn, depose and say that this map consisting of one sheet, has been correctly drawn to the designated scale from field notes of a survey made by me between the 26th and 28th days of May, 1948; that it truly and correctly represents the location and extent of the works to be used to divert water from underground source in White Pine County by Wayne Gardner and Cannon Gardner for irrigation purposes.

That the proposed point of diversion, the approximate location and size of the diverting channel, all reservoirs or basins, the location and names of all other works which will cross or connect with the proposed works, and the boundary of all lands, showing by 40-acre subdivisions the areas proposed to be irrigated, are fully and correctly designated thereon.

F.W. Millard
State Water Right Surveyor.

Subscribed and sworn to before me this 7th day of June, 1948.

Notary Public in and for White Pine County, Nevada.

My commission expires 1-4-50

0' 500' 1000'
SCALE 1-IN. = 300 FT.

FILED
June 11, 1948
STATE ENGINEER'S OFFICE

OFFICE STATE ENGINEER
JUN 11 1948
RECEIVED

MAP TO ACCOMPANY
APPLICATION TO APPROPRIATE WATER
FOR IRRIGATION
BY WAYNE & CANNON GARDNER
FROM UNDERGROUND SOURCE
SURVEYED MAY-27-1948.
BY- F.W. MILLARD & SON.
ELY, NEVADA.

82631 12492