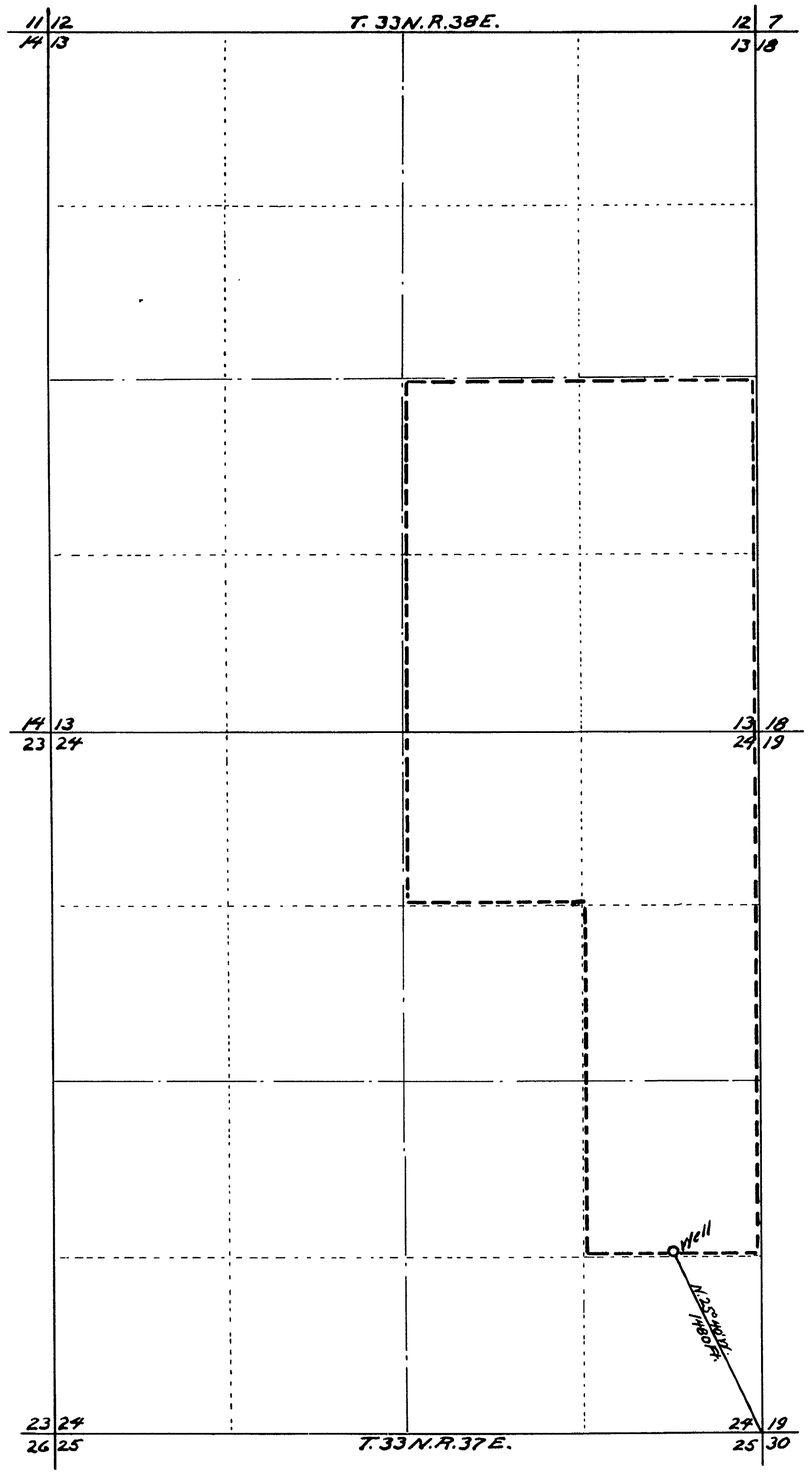

STATE OF NEVADA }ss
County of Humboldt

I, A.V. Tallman, being first duly sworn, depose and say that this map, consisting of one sheet, has been correctly drawn to the designated scale from field notes of a survey made by me on the 27th day of June 1948; that it truly and correctly represents the proposed location and extent of the works used to divert water from underground sources in Pershing County by Lloyd Sweeney for Irrigation purposes. That the proposed point of diversion, the approximate location and size of the diverting channel, all reservoirs or basins, the location and names of all other works which will cross or connect with the proposed works, and the boundary of all lands, showing by 40 Acre subdivisions the areas proposed to be irrigated, are fully and correctly designated thereon.

A.V. Tallman
State Water Right Surveyor.

Subscribed and sworn to before me this 30 day of June 1948.

Notary Public in and for Humbold County, Nevada.

MY COMMISSION EXPIRES
MAY 27, 1951
J. W. LCHAZEEN

Scale 1 inch = 600 Ft.

0 1 2 3 5 10 2000 Ft.

FILED
July 1, 1948

MAP

To Accompany Application To Appropiate Water For Irrigation Purposes By Lloyd Sweeney From Underground Sources

12521