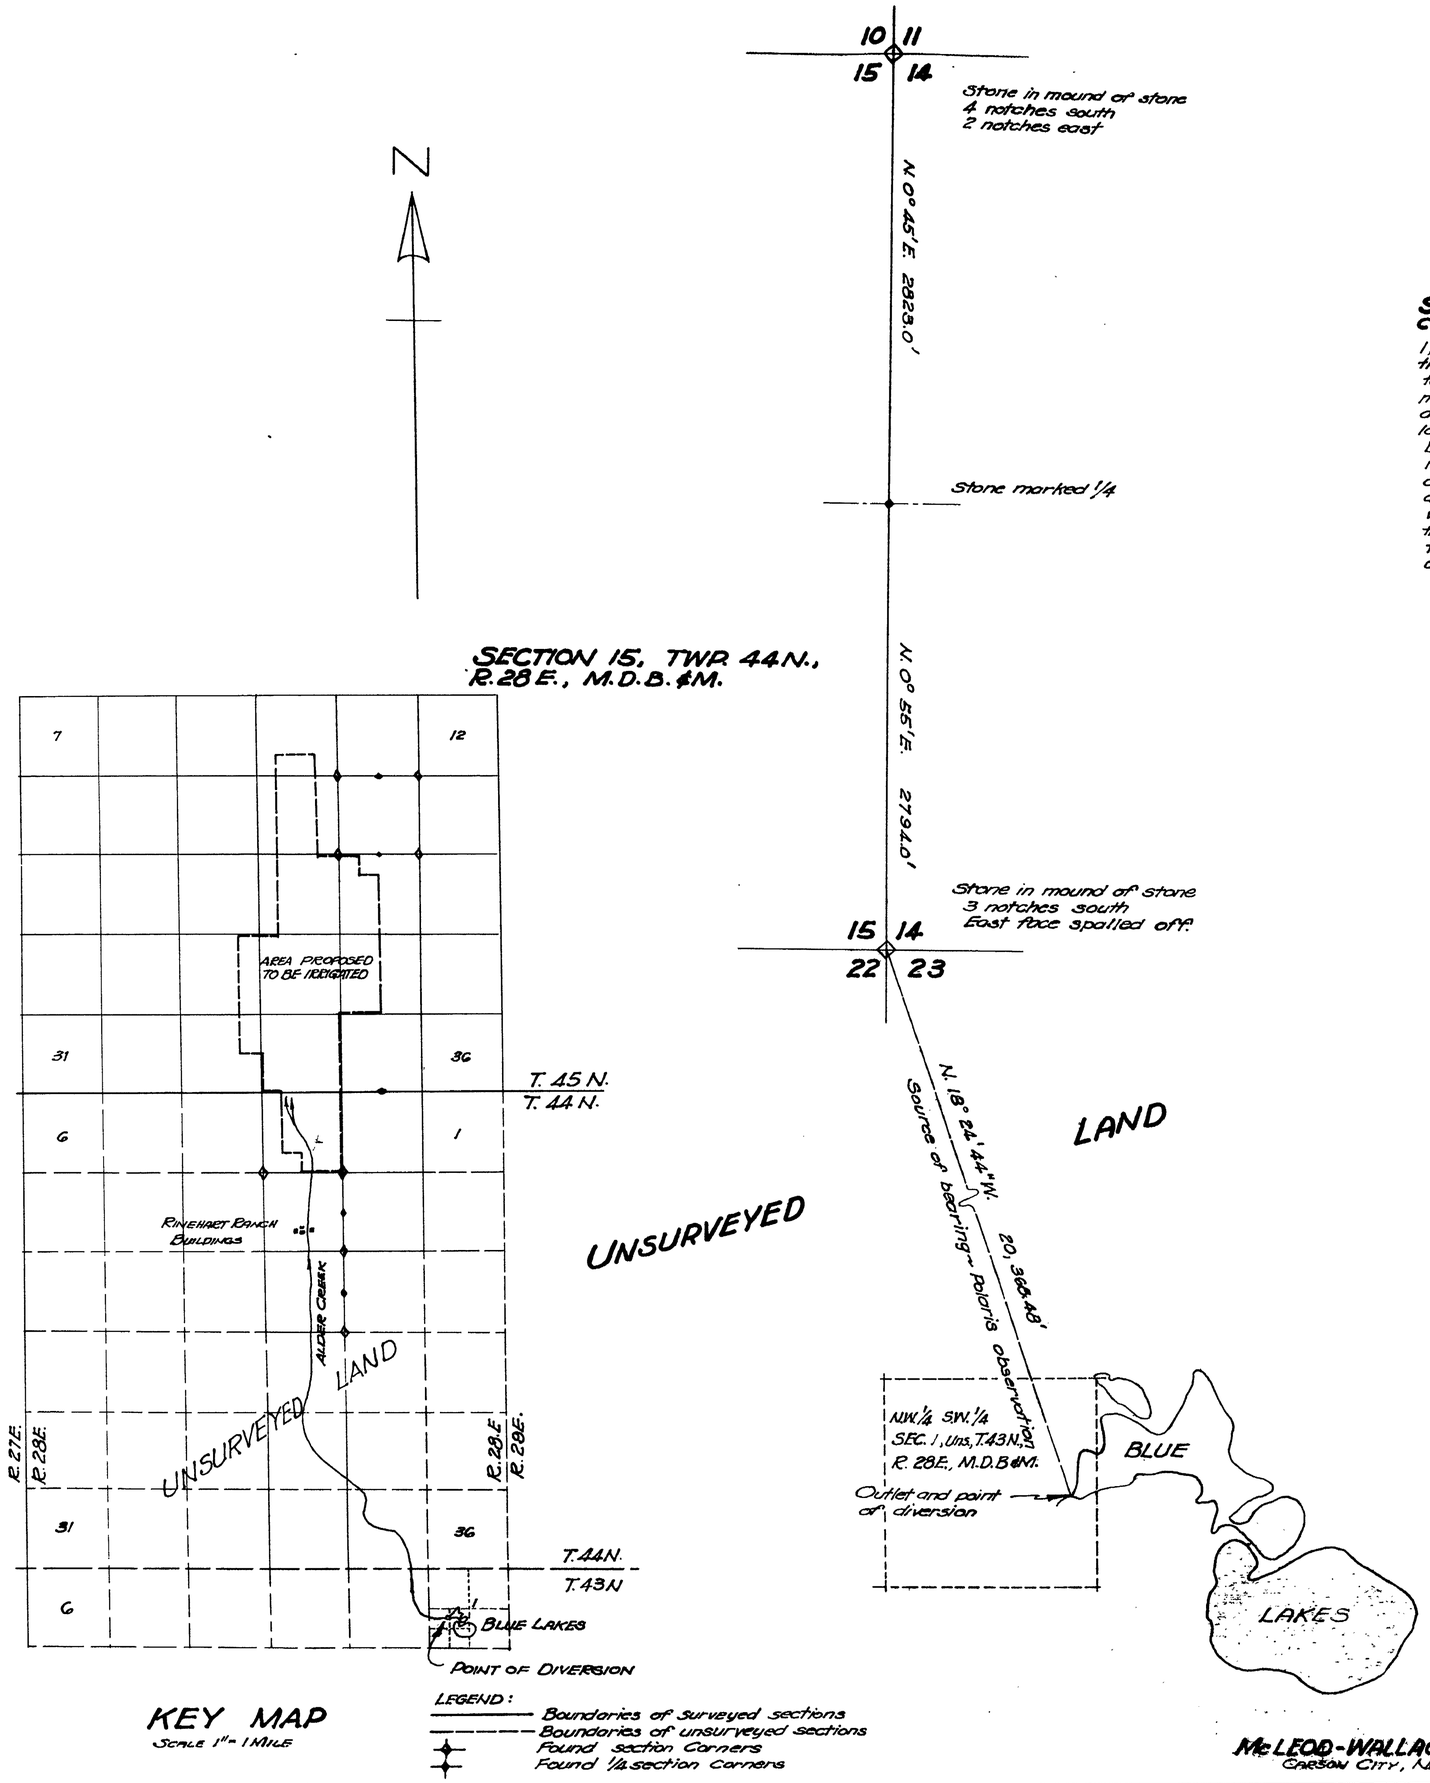

STATE OF NEVADA
COUNTY OF ORMSBY } ss

I, James D. Wallace Jr., being first duly sworn, depose and say that this map consisting of two sheets has been correctly drawn to the designated scale from field notes of a survey made under my supervision and direction between the 13th day of September and the 16th day of September, 1948., that it truly represents the location and extent of the proposed works used to divert water from Blue Lakes in Humboldt County by Josephine Rinehart for irrigation and domestic purposes. That the proposed point of diversion, the approximate location and size of diverting channel, all reservoirs or basins, the location and names of all other works which will cross or connect with proposed works, and the boundary of all lands, showing by 40-acre subdivisions the areas proposed to be irrigated, are fully and correctly designated thereon.

James D. Wallace Jr.
State Water Right Surveyor.

Subscribed and sworn to before me this 27th day of December, 1948.

Richard L. Gamwell
Notary Public in and for Ormsby County, Nevada

December 27, 1948

McLEOD-WALLACE-JOHNSTONE ENGINEERING
CARSON CITY, NEVADA

SHEET 1 OF 2

MAP TO ACCOMPANY APPLICATION TO APPROPRIATE WATER FOR IRRIGATION AND DOMESTIC PURPOSES BY JOSEPHINE RINEHART FROM BLUE LAKES

SCALE 1 INCH = 500 FEET **Nov. 5, 1948.**

12629–12530 ← File Under

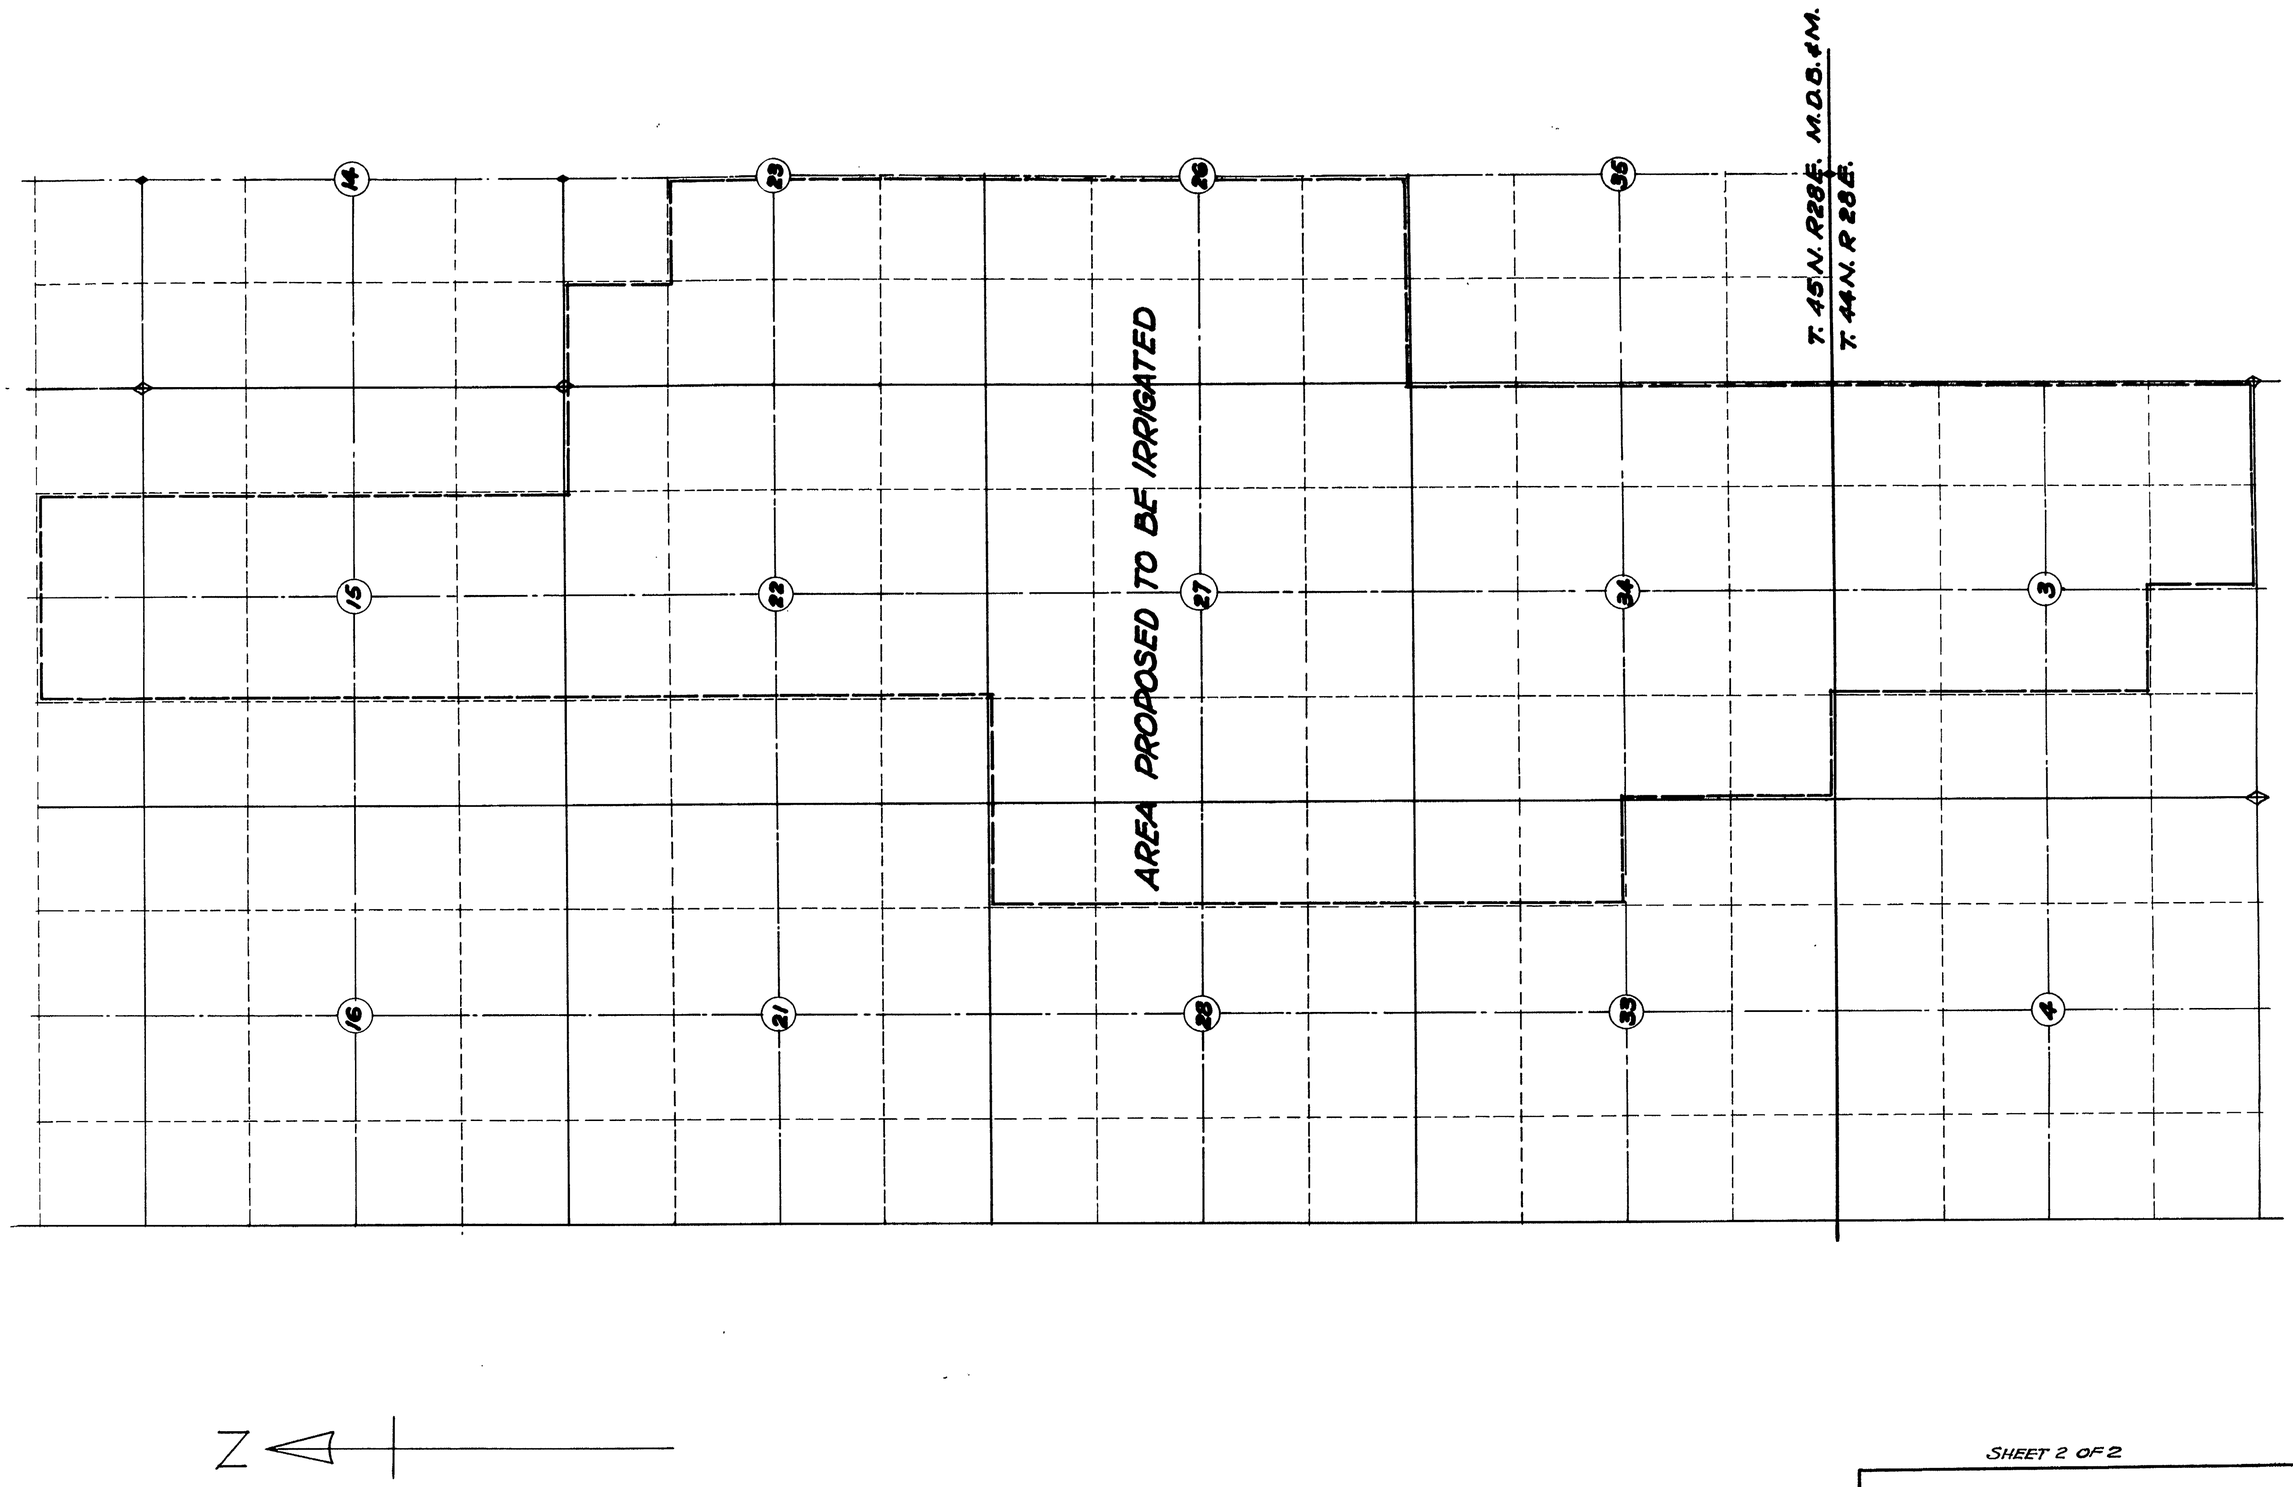

SHEET 2 OF 2

MAP TO ACCOMPANY APPLICATION
TO APPROPRIATE WATER
FOR
IRRIGATION AND DOMESTIC PURPOSES
BY
JOSEPHINE RINEHART
FROM
BLUE LAKES

SCALE 1 INCH = 1000 FEET DEC. 1948.

December 27, 1948

McLEOD-WALLACE-JOHNSTONE ENGINEERING
CARSON CITY, NEVADA.

12629–12530 ← Place In