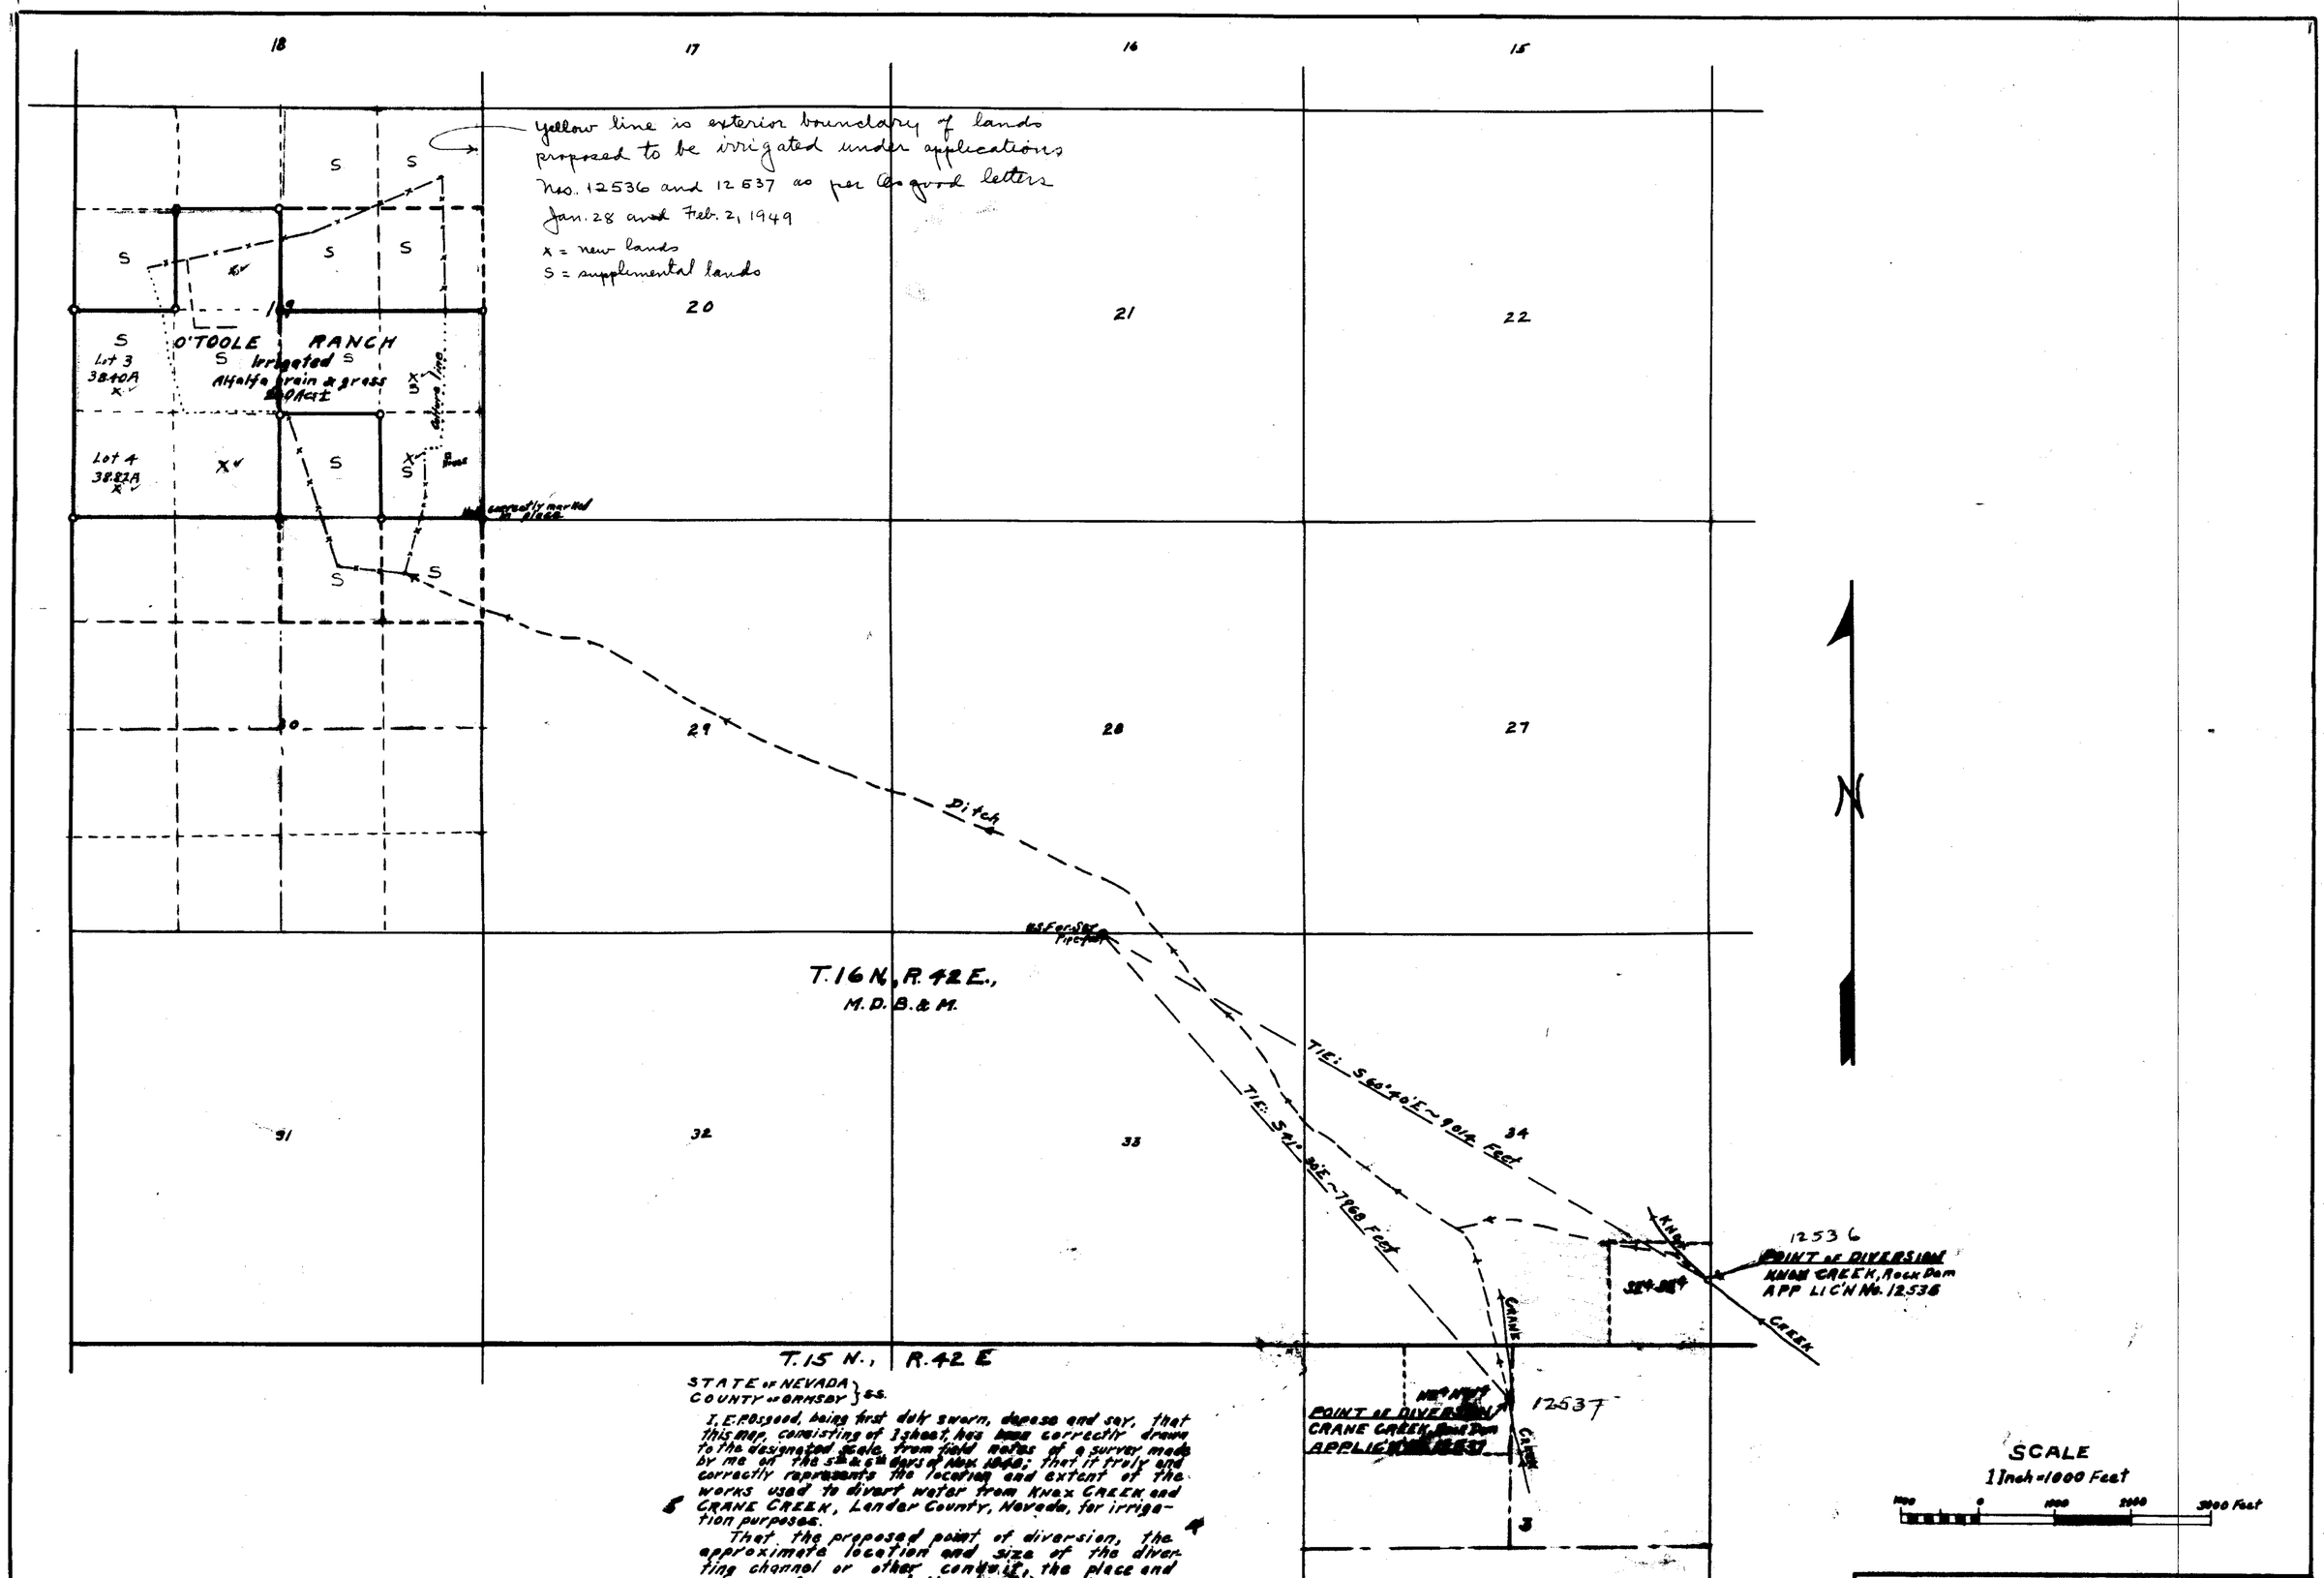

STATE OF NEVADA }
COUNTY OF ORMSBY } S.S.

I, E. P. Osgood, being first duly sworn, depose and say, that this map, consisting of 1 sheet, has been correctly drawn to the designated scale, from field notes of a survey made by me on the 5th & 6th days of Nov. 1948; that it truly and correctly represents the location and extent of the works used to divert water from KNOX CREEK and CRANE CREEK, Lander County, Nevada, for irrigation purposes.

That the proposed point of diversion, the approximate location and size of the diverting channel or other conduit, the place and manner of use and the location and names of all other works or streams which are crossed by or connected with the said works, are fully and correctly designated thereon.

E. P. Osgood
State Water Right Surveyor

Subscribed and sworn to before me this 22nd day of December, 1948

Notary Public in & for Ormsby County, Nevada

MAP
TO ACCOMPANY APPLICATIONS TO APPROPRIATE
FOR IRRIGATION
FROM
KNOX & CRANE CREEKS - LANDER COUNTY, NEV.
BY
LAWRENCE O'TOOLE

December 1948 E. P. Osgood, State Water Rt. Surv.

12536-12537