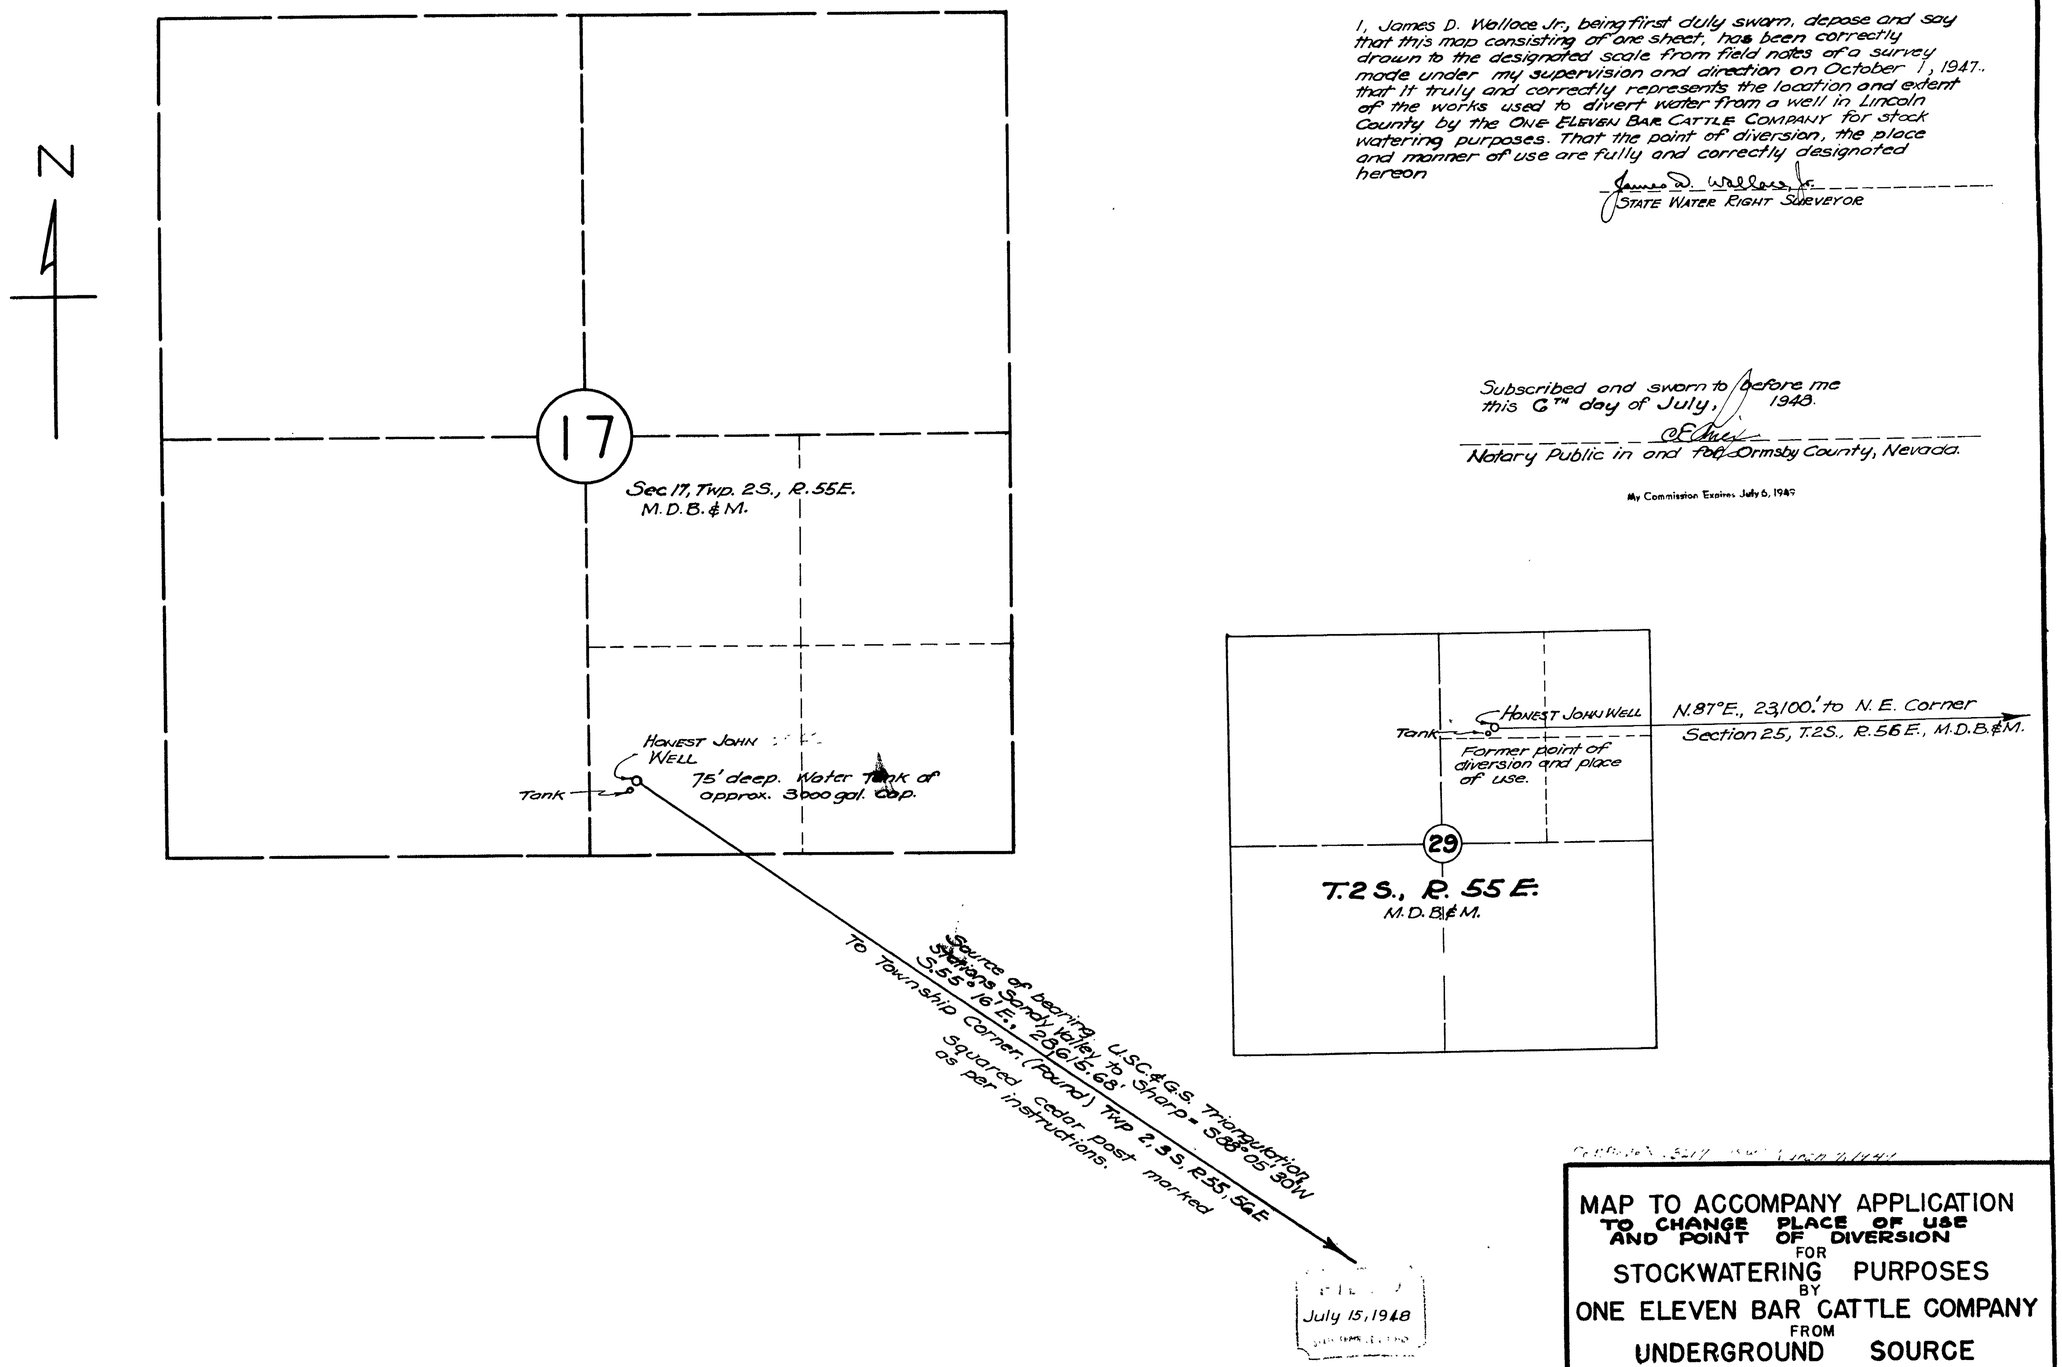

STATE OF NEVADA
COUNTY OF ORMSBY } SS

I, James D. Wallace Jr., being first duly sworn, depose and say that this map consisting of one sheet, has been correctly drawn to the designated scale from field notes of a survey made under my supervision and direction on October 1, 1947., that it truly and correctly represents the location and extent of the works used to divert water from a well in Lincoln County by the ONE ELEVEN BAR CATTLE COMPANY for stock watering purposes. That the point of diversion, the place and manner of use are fully and correctly designated hereon

James D. Wallace, Jr.
STATE WATER RIGHT SURVEYOR

Subscribed and sworn to before me this 6TH day of July, 1948.

C.E. [illegible]
Notary Public in and for Ormsby County, Nevada.

My Commission Expires July 6, 1949

McLEOD-WALLACE-JOHNSTONE-ENGINEERING, CARSON CITY, NEVADA.

MAP TO ACCOMPANY APPLICATION TO CHANGE PLACE OF USE AND POINT OF DIVERSION FOR STOCKWATERING PURPOSES BY ONE ELEVEN BAR CATTLE COMPANY FROM UNDERGROUND SOURCE

SCALE - 1 INCH = 500 FEET APRIL 3, 1948.

12542